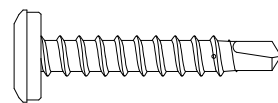
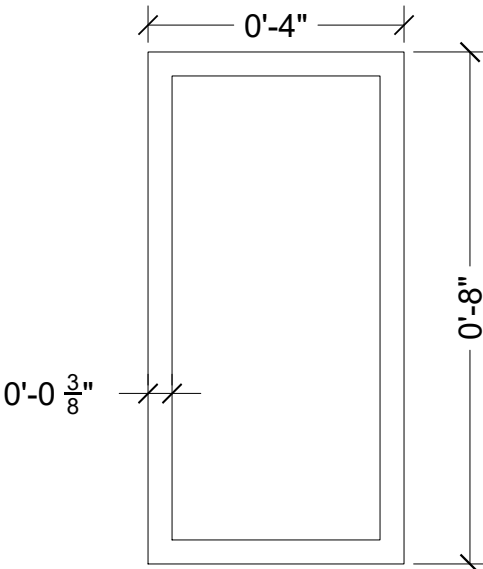
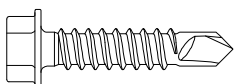
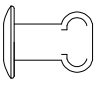
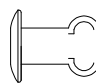
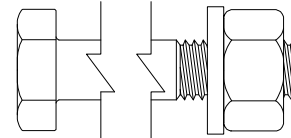
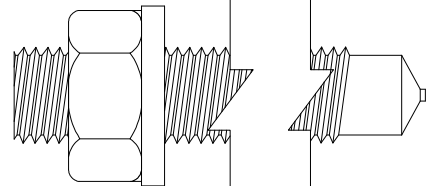
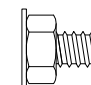
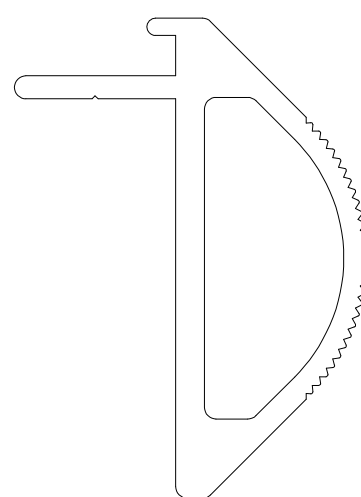


DRAWING INDEX		SHEET METAL		STANDARD FASTENER TYPES		EXTRUSIONS		
GENERAL DRAWINGS		SM1	0.125" 5052-H32 ALUMINUM USE: SCRIM PANELS AND NOSING PANELS FINISH: PAINTED WHITE (EXACT COLOR TBD)	F01			E1 MULLION EXTRUSION USE: CANOPY SUBSTRUCTURE MATERIAL: 6005A-T61 ALUMINUM FINISH: PAINTED WHITE (EXACT COLOR TBD)	
Z10.1	COVER SHEET AND DRAWING INDEX			F02				
Z11.1	MATERIAL INDEX - MATERIALS, SHEET METAL AND FASTENERS			F03				
PLAN DRAWINGS		SM2	0.190" 5052-H32 ALUMINUM USE: EXTRA WIDE SCRIM PANELS & SUBSTRUCTURE FINISH: PAINTED WHITE (EXACT COLOR TBD)	F04				
Z20.1	360 PLAN VIEW ADD BUILDING BASEPOINT						SM3	0.750" A36 STEEL USE: MULLION ANCHORS FINISH: PAINTED WHITE (EXACT COLOR TBD)
Z20.2		SM4	0.375" A36 STEEL USE: MULLION ANCHORS @ COLUMNS FINISH: PAINTED WHITE (EXACT COLOR TBD)					
DETAILS				F07				
Z40.1	360 - TYPICAL CANOPY CROSS SECTION & DETAILS							
Z40.2	360 - CANOPY CROSS SECTION AT WALKING PATH							
Z40.3	360 - CANOPY CROSS SECTION AT WALKING PATH							
Z40.3								


SCOTTSDALE CIVIC CENTER- BUILDING D

SCOTTSDALE, AZ

SUBMITTAL 01

NO:	DATE:	DR BY:	CK BY:	DESCRIPTION:
0	5/11/2022	DS		FOR APPROVAL
PROPRIETARY NOTICE THIS DRAWING SHEET AND CONTENTS HEREIN ARE THE PROPERTY OF A. ZAHNER COMPANY. USE OF THIS DRAWING, CONTENTS OR DESIGN FOR PURPOSES OTHER THAN ESTIMATING, DRAWING PREPARATION AND/OR MANUFACTURING FOR A. ZAHNER COMPANY SHALL BE CAUSE FOR LEGAL RECOURSE BY A. ZAHNER COMPANY.				
ARCHITECT: LAKE FLATO				
ARCHITECT:				
CONTRACTOR: WILLMENG				
ZAHNER				
1400 E. 9TH ST. TEL:(816)474-8882 KANSAS CITY, MO 64106 WWW.AZAHNER.COM				
PROJECT: SCOTTSDALE CIVIC CENTER				
TITLE: NOSING DETAILS				
FOR CONSTRUCTION				
PROJECT NUMBER: 210058				SUBMITTAL:
DRAWING NO: Z10.1				

C:\Box\Active Projects\210058_Scottsdale_Civic_Center_Pavilion_DAE\Engineering\DRV\Submittals\Scottsdale_360_Submittal_3dm

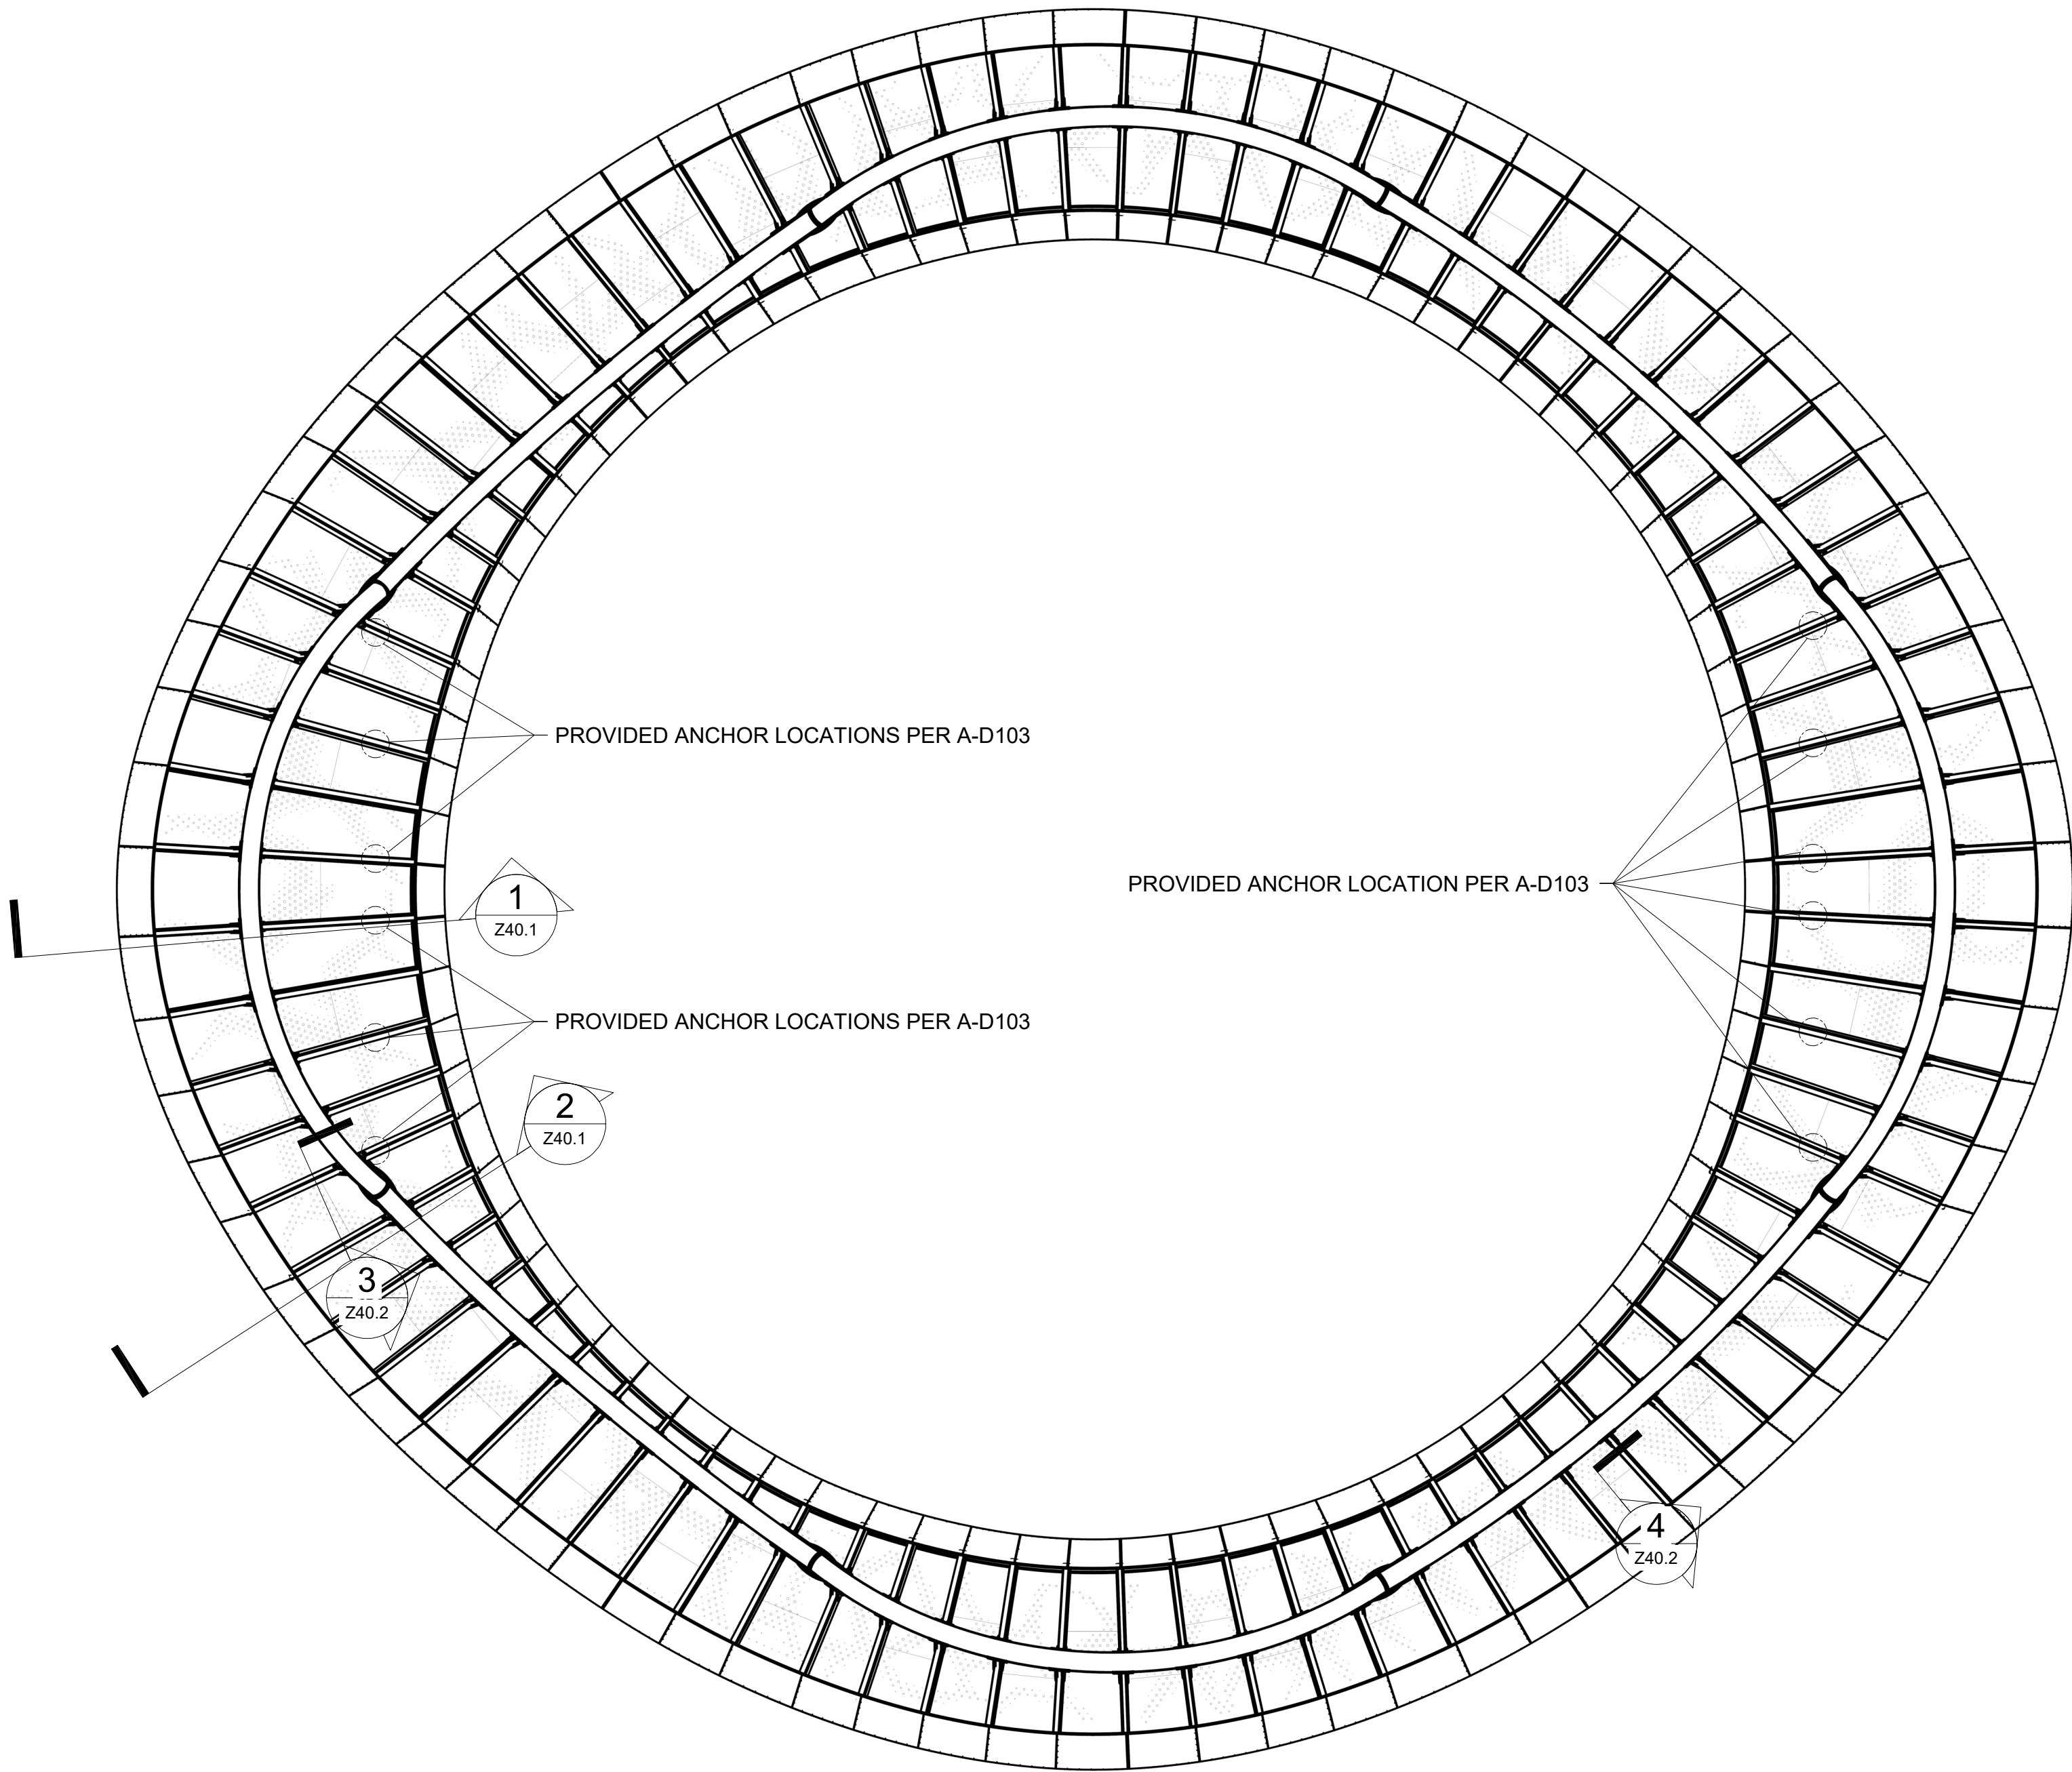

1 360 CANOPY - PLAN VIEW
SCALE: 1/8" = 1'-0"

ZAHNER REF: XX
ARCH REF: XX

NO:	DATE:	DR BY:	CK BY:	DESCRIPTION:
0	5/11/2022	DS		FOR APPROVAL

PROPRIETARY NOTICE
THIS DRAWING SHEET AND CONTENTS HEREIN ARE THE PROPERTY OF A. ZAHNER COMPANY. USE OF THIS DRAWING, CONTENTS OR DESIGN FOR PURPOSES OTHER THAN ESTIMATING, DRAWING PREPARATION AND/OR MANUFACTURING FOR A. ZAHNER COMPANY SHALL BE CAUSE FOR LEGAL RECOURSE BY A. ZAHNER COMPANY.

ARCHITECT:
LAKE | FLATO

ARCHITECT:

CONTRACTOR:
WILLMENG



1400 E. 9TH ST. TEL: (816) 474-8882
KANSAS CITY, MO 64106 WWW.AZAHNER.COM


PROJECT:
SCOTTSDALE CIVIC CENTER

TITLE:
NOSING DETAILS


FOR CONSTRUCTION

PROJECT NUMBER: 210058	SUBMITTAL:
DRAWING NO:	Z20.1


C:\BoxActive Projects\210058_Scottsdale_Civic_Center_Pavilion_DAE\Engineering\DRV\Submittals\Scottsdale_360_Submittal.3dm

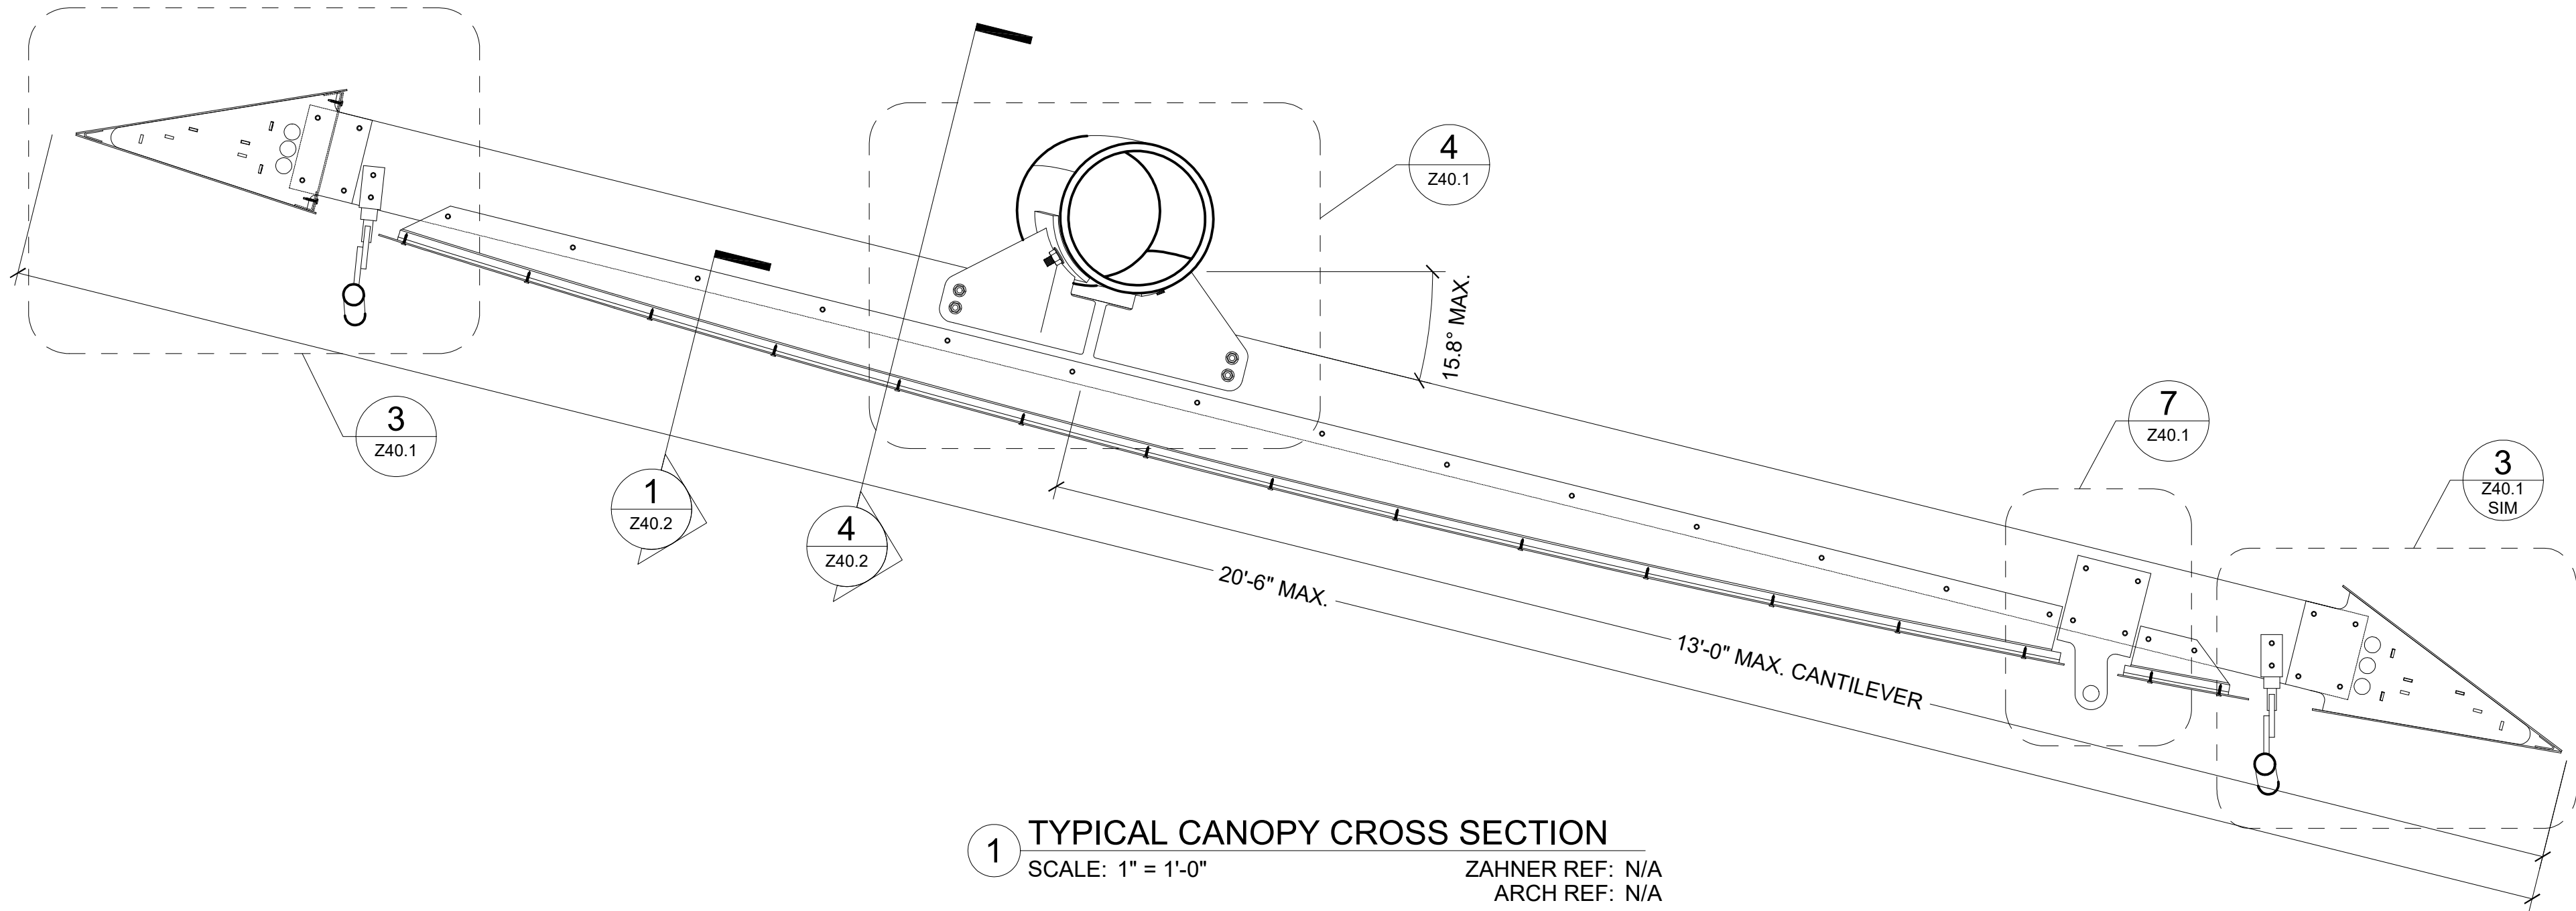


1 TYPICAL CANOPY CROSS SECTION
SCALE: 1" = 1'-0" ZAHNER REF: N/A
ARCH REF: N/A

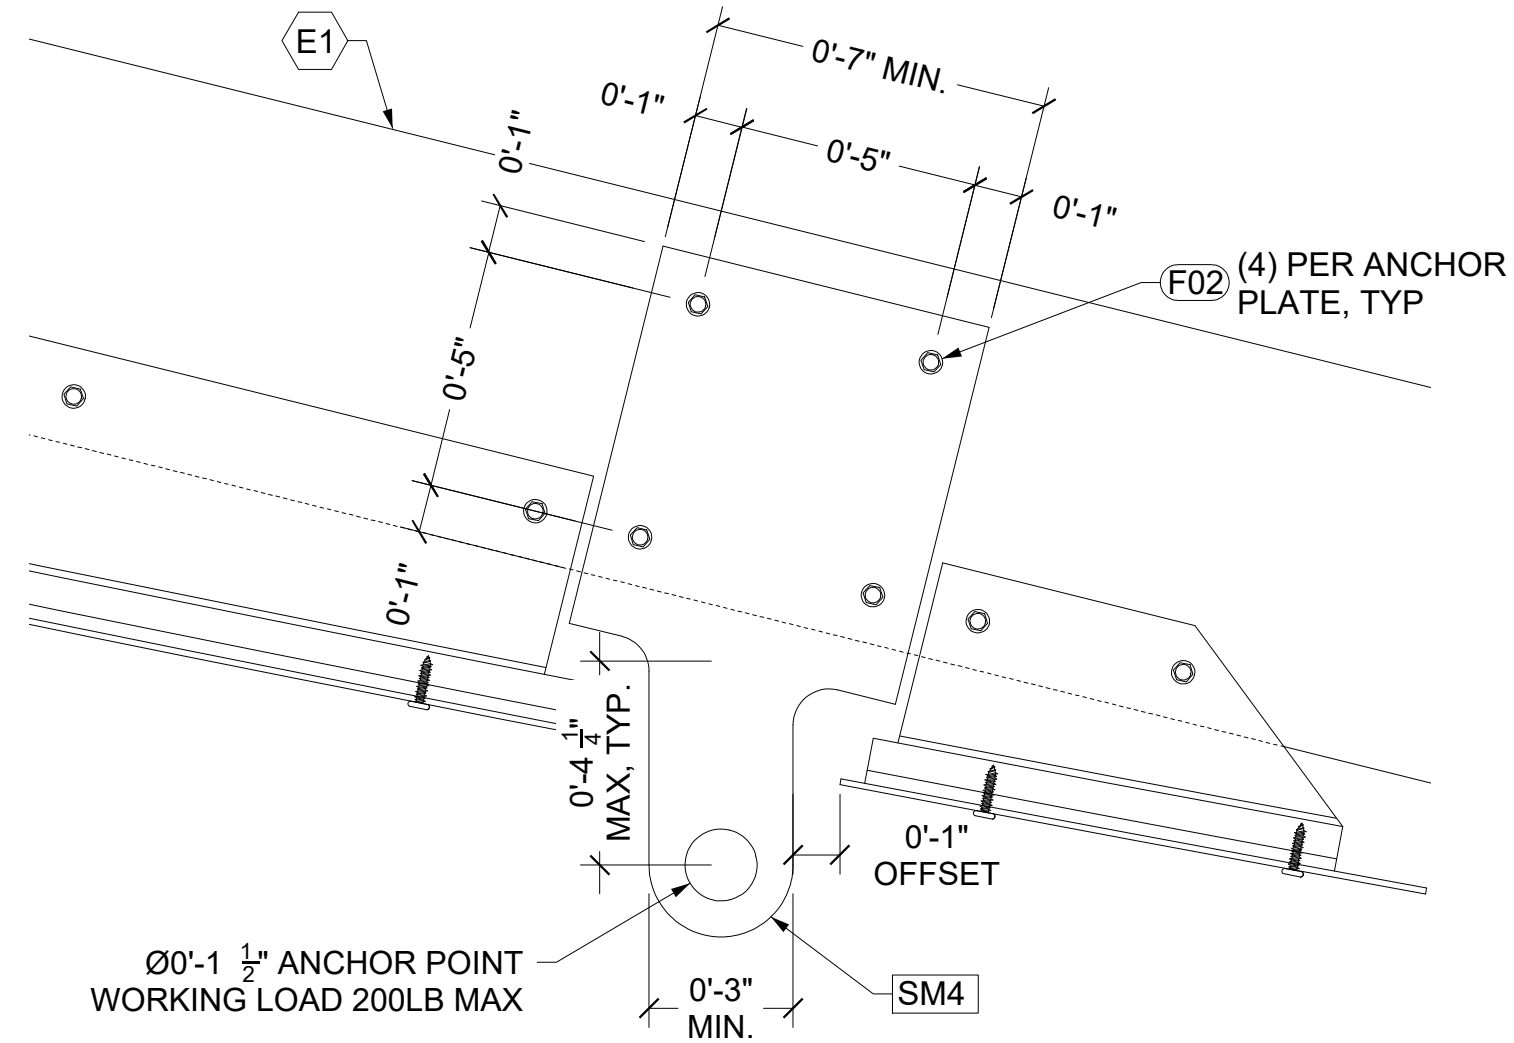


7 ANCHOR POINT DETAIL
SCALE: 3" = 1'-0" ZAHNER REF: N/A
ARCH REF: N/A

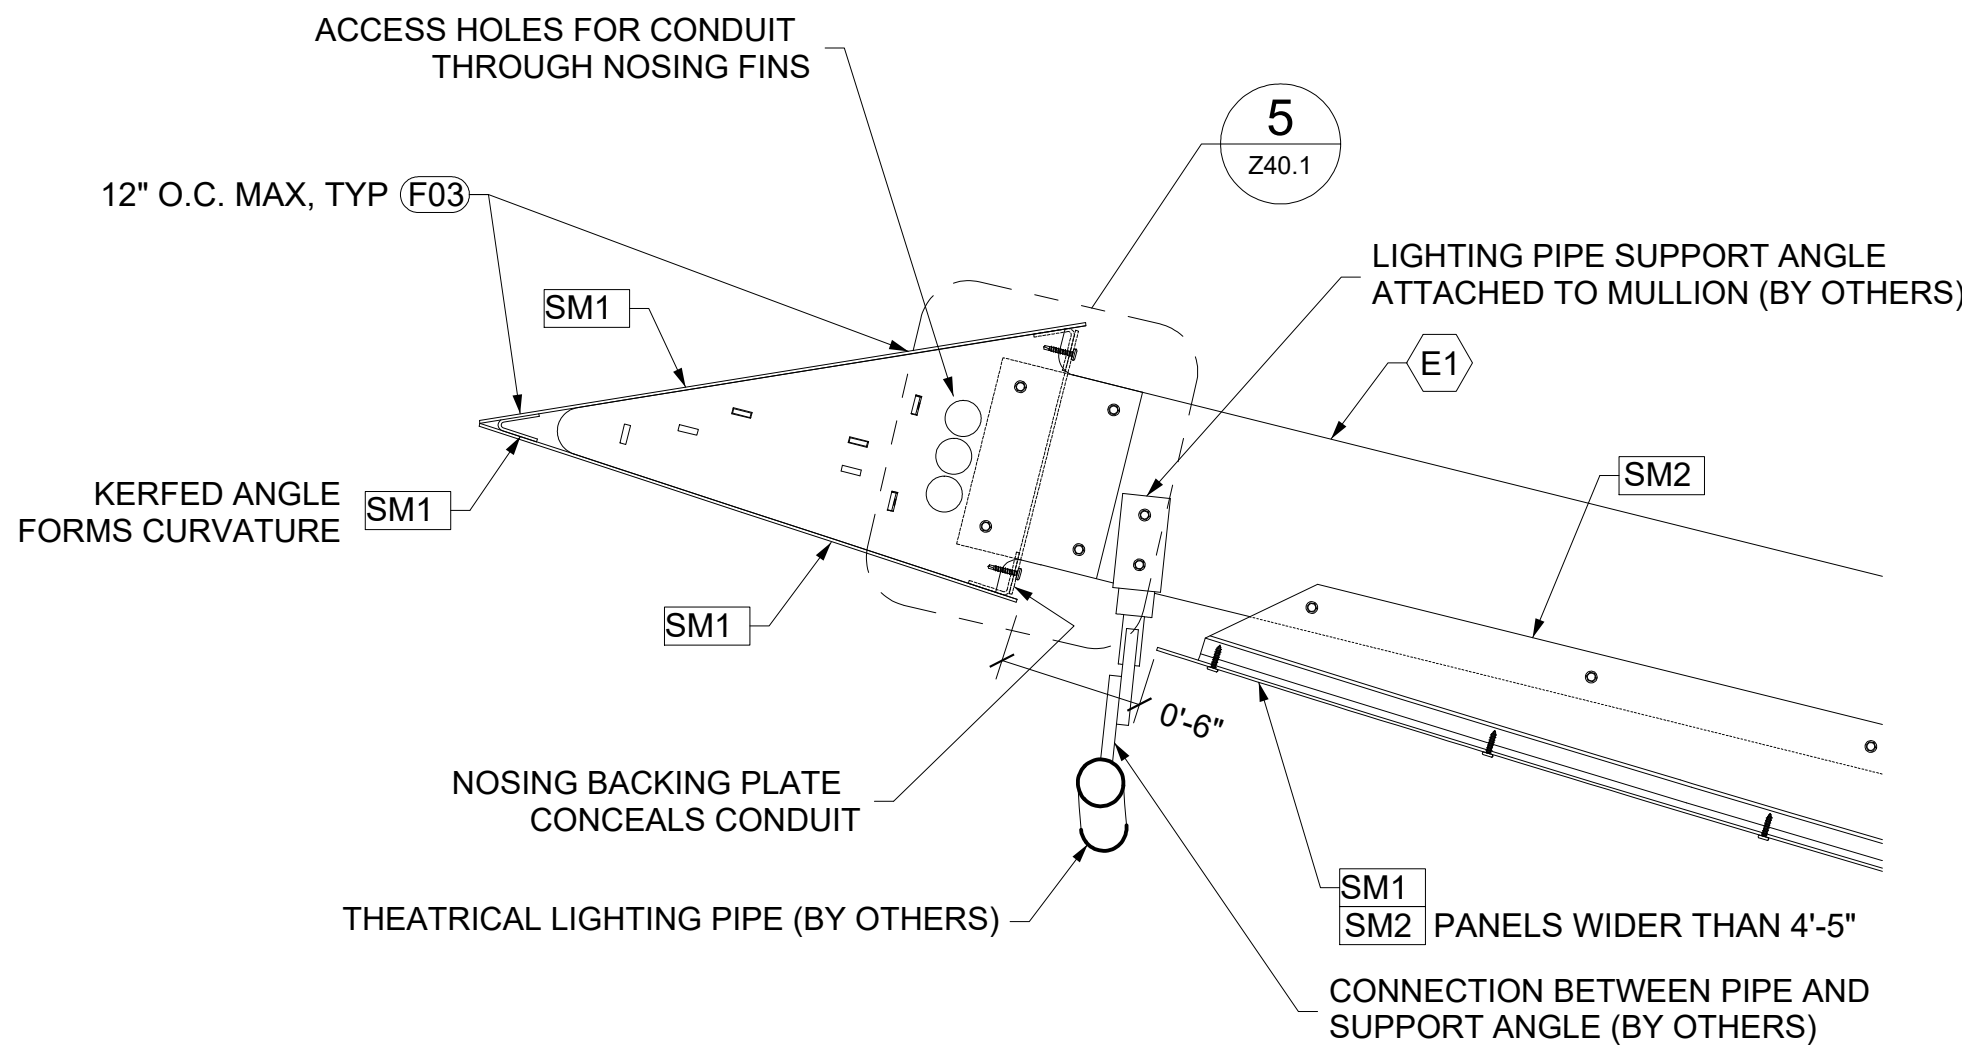


3 OUTSIDE NOSING DETAIL
SCALE: 1 1/2" = 1'-0" ZAHNER REF: N/A
ARCH REF: N/A

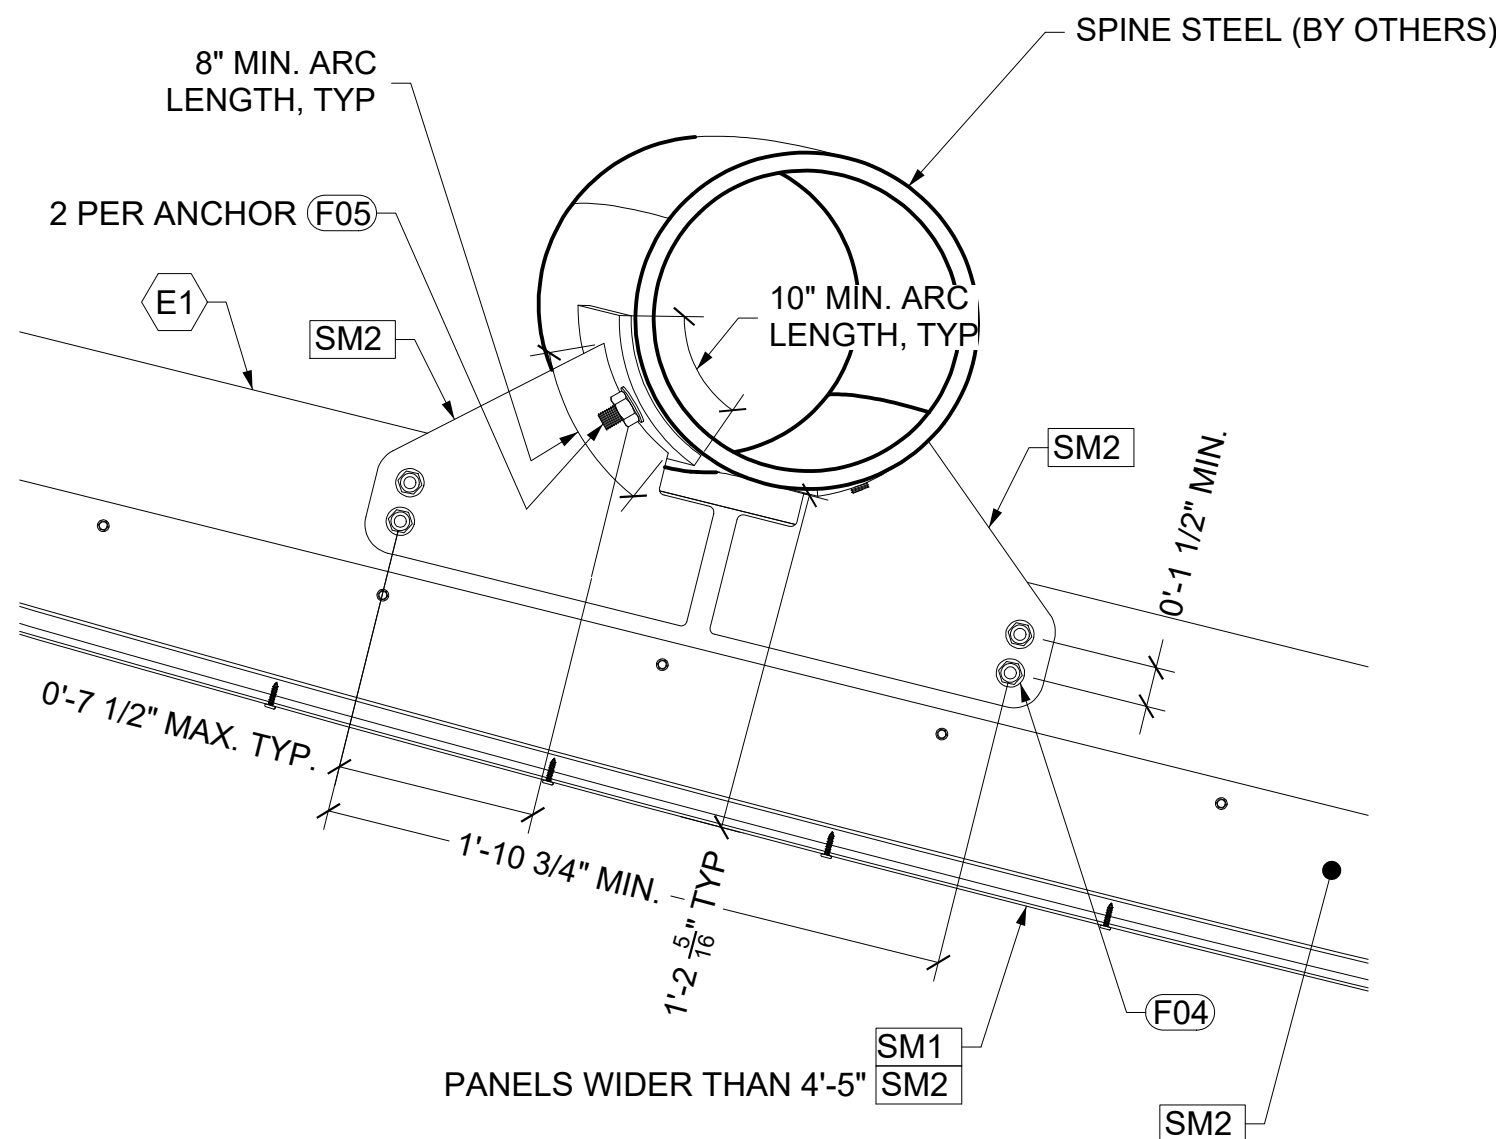


4 ANCHOR DETAIL
SCALE: 1 1/2" = 1'-0" ZAHNER REF: N/A
ARCH REF: N/A

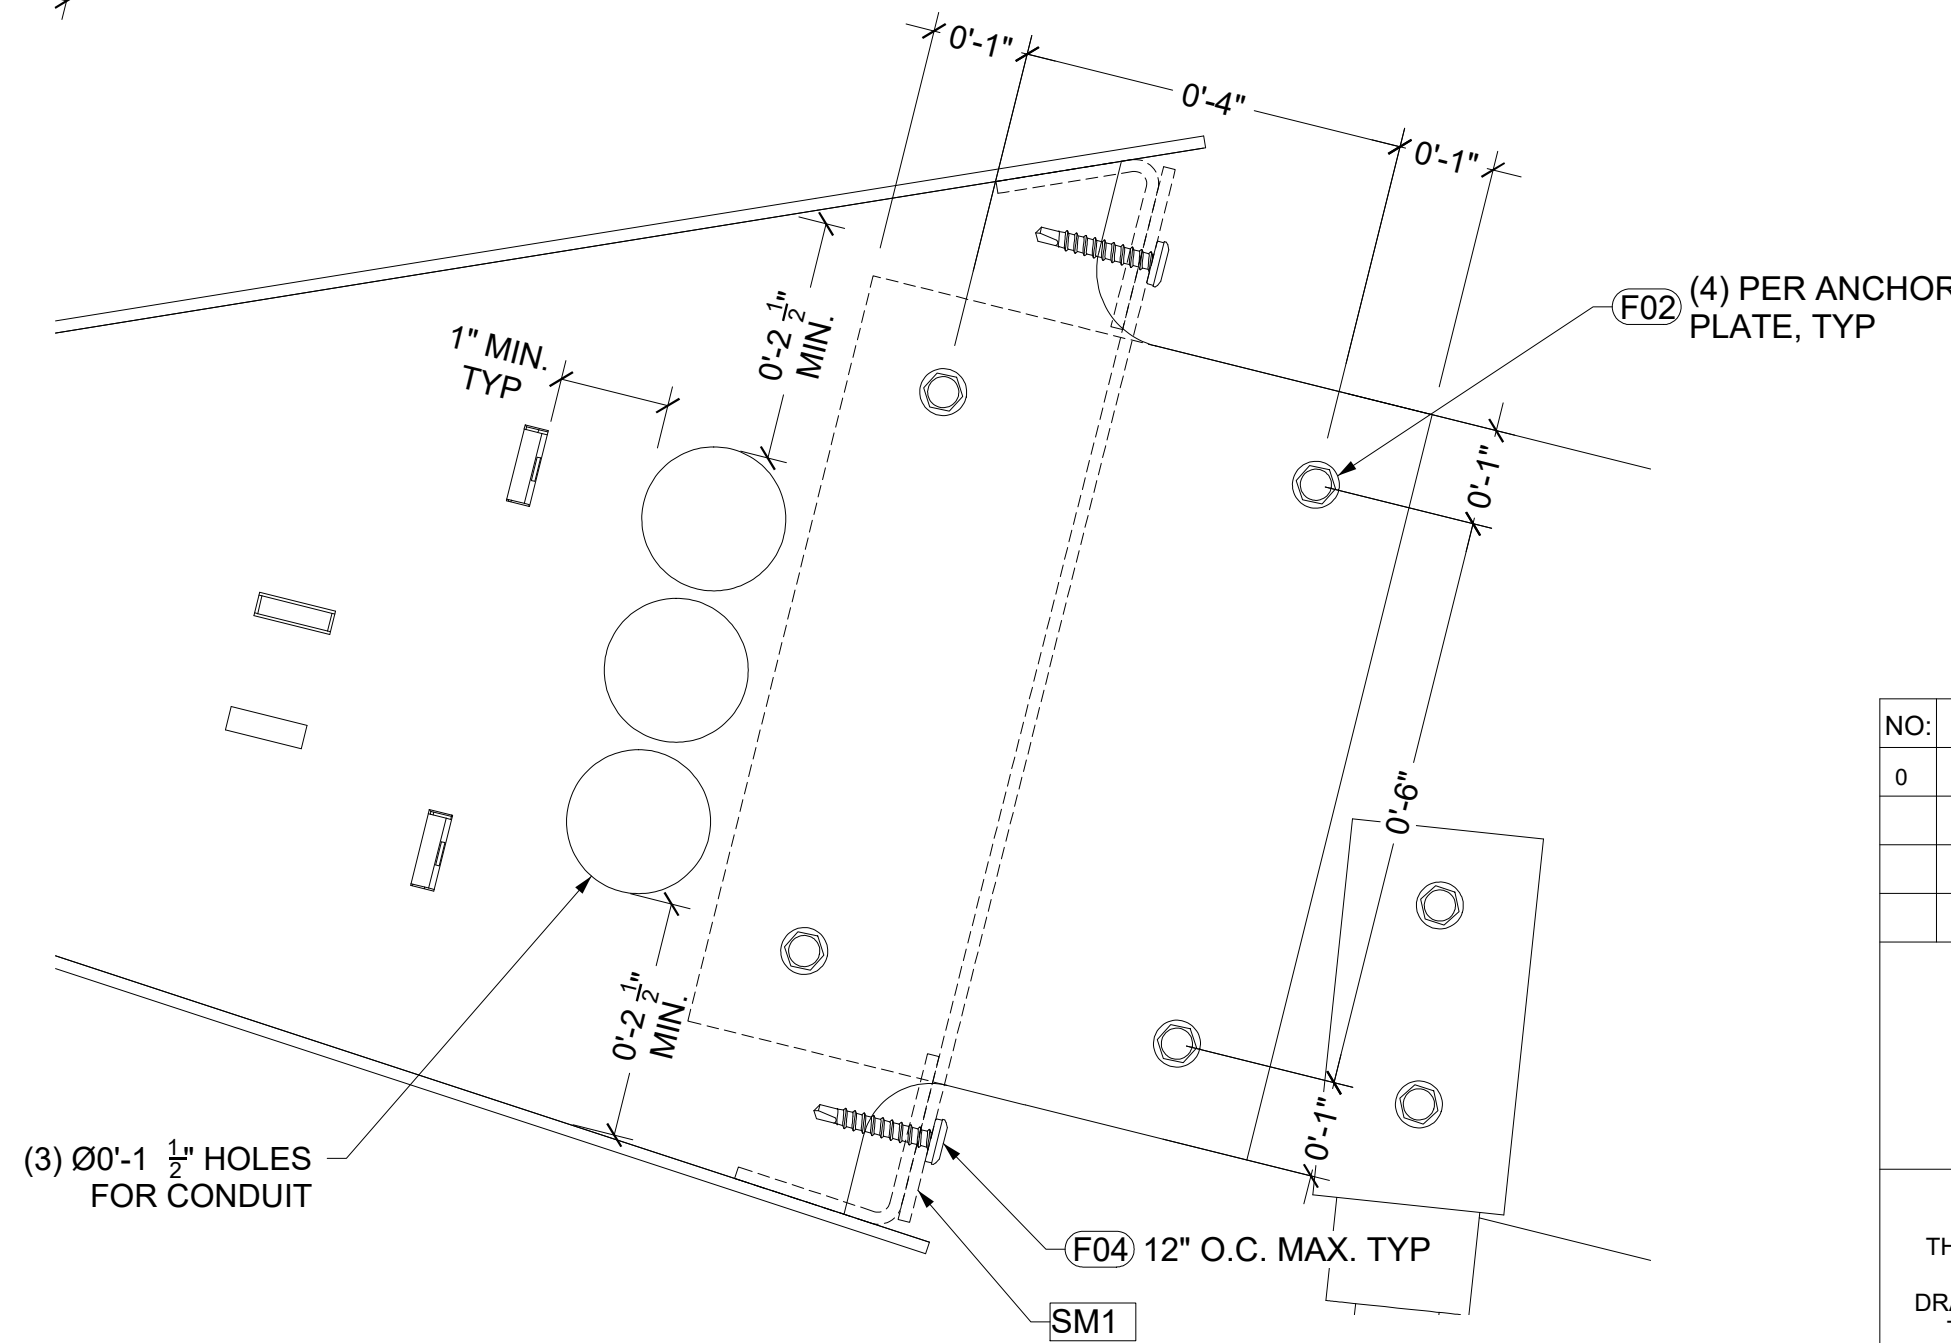

5 NOSING CONNECTION DETAIL
SCALE: 1 1/2" = 1'-0" ZAHNER REF: N/A
ARCH REF: N/A

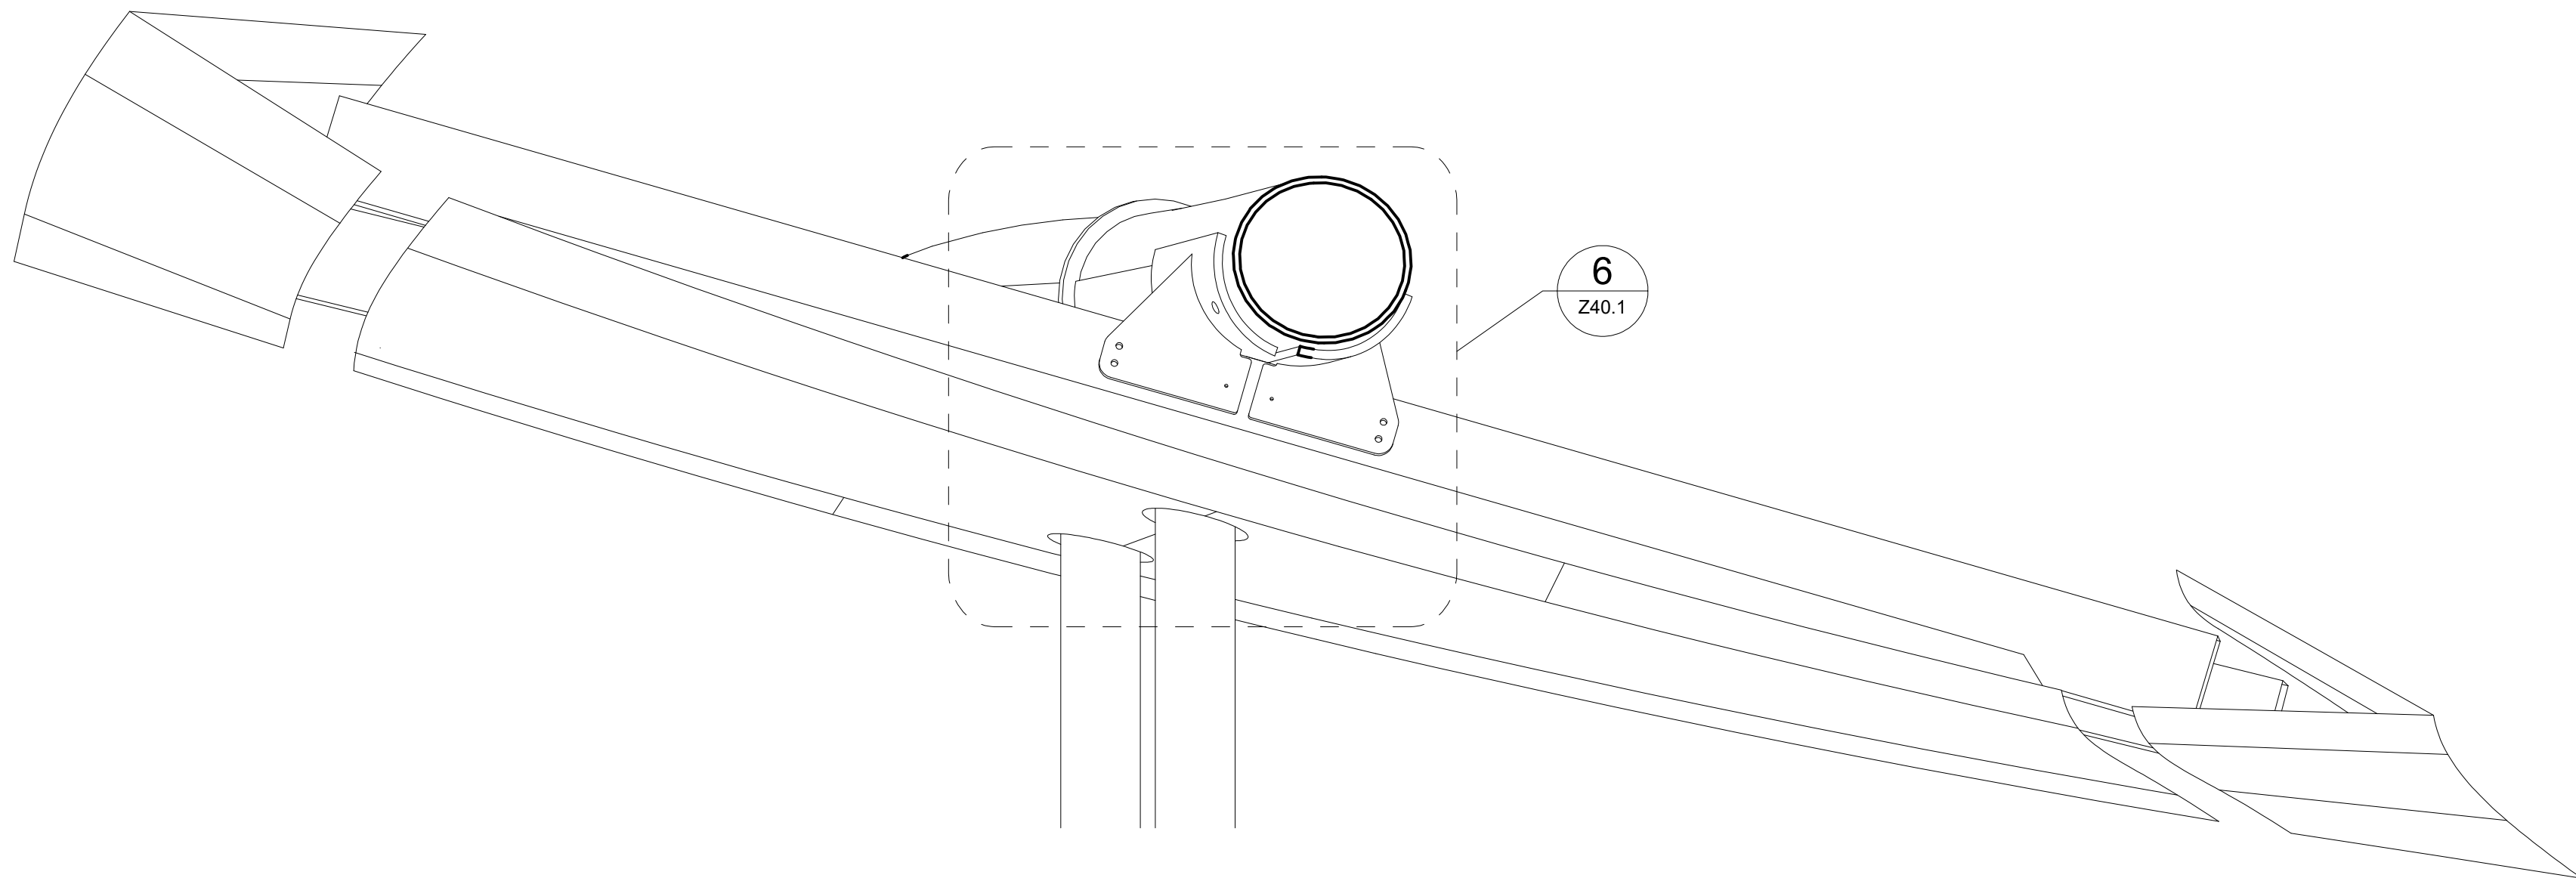

2 CANOPY CROSS SECTION AT COLUMNS
SCALE: 1" = 1'-0" ZAHNER REF: N/A
ARCH REF: N/A

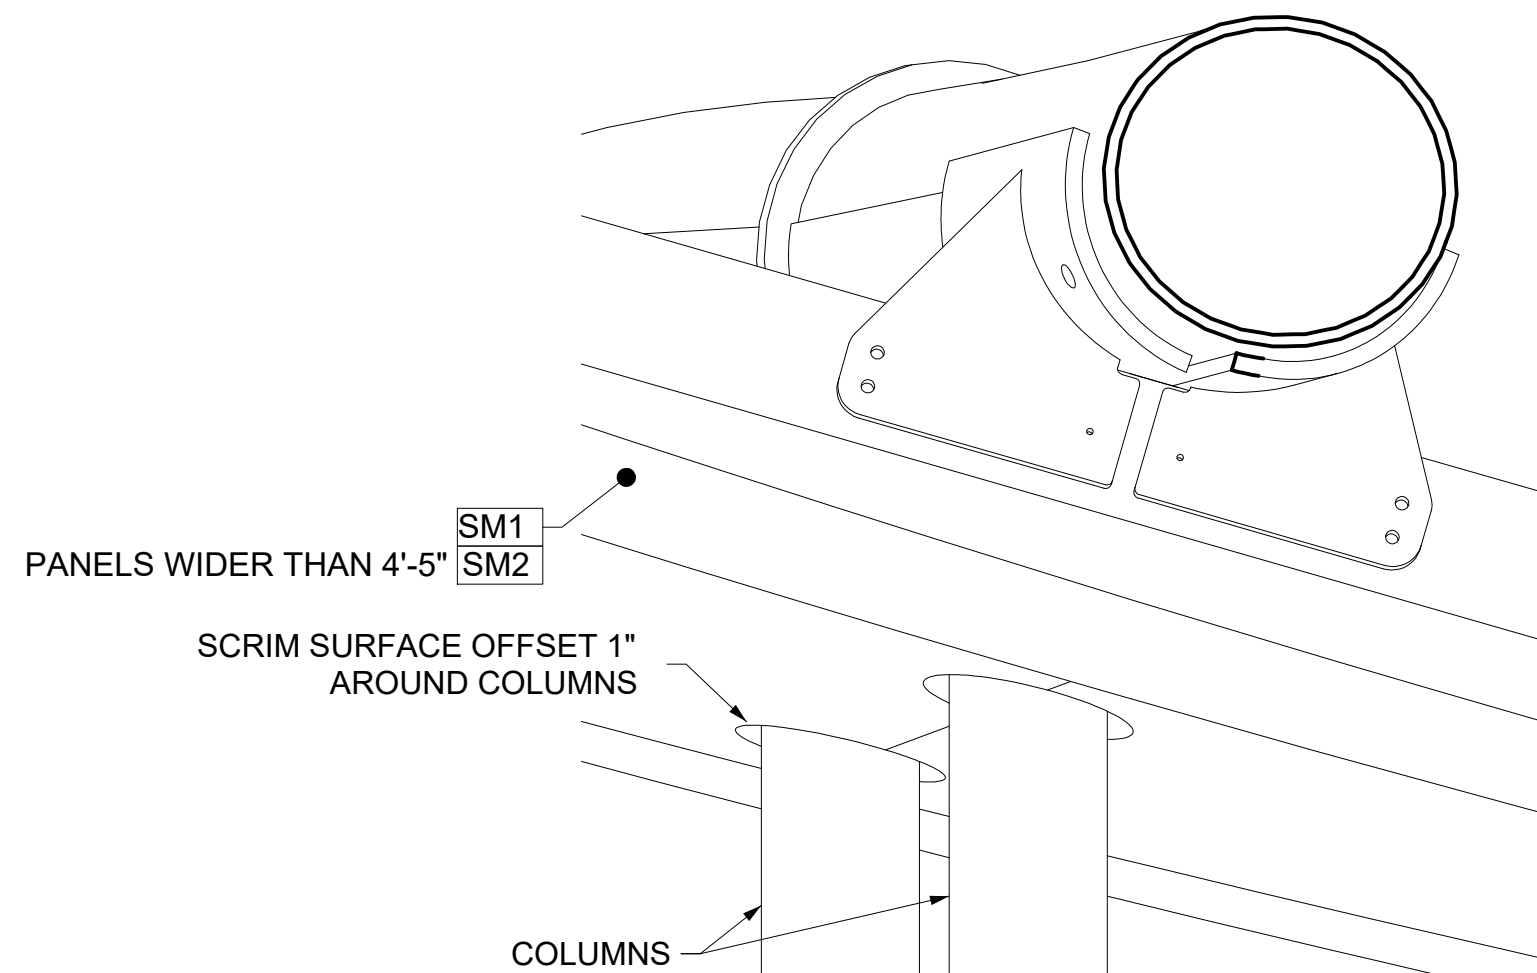

6 SCRIM DETAIL AT COLUMN
SCALE: 1 1/2" = 1'-0" ZAHNER REF: N/A
ARCH REF: N/A

NO:	DATE:	DR BY:	CK BY:	DESCRIPTION:
0	5/11/2022	DS		FOR APPROVAL

PROPRIETARY NOTICE

THIS DRAWING SHEET AND CONTENTS HEREIN ARE THE PROPERTY OF A. ZAHNER COMPANY. USE OF THIS DRAWING, CONTENTS OR DESIGN FOR PURPOSES OTHER THAN ESTIMATING, DRAWING PREPARATION AND/OR MANUFACTURING FOR A ZAHNER COMPANY SHALL BE CAUSE FOR LEGAL RECOURSE BY A. ZAHNER COMPANY.

ARCHITECT:

LAKE | FLATO

ARCHITECT:

CONTRACTOR:

WILLMENG

ZAHNER

1400 E. 9TH ST. TEL: (816) 474-8882
KANSAS CITY, MO 64106 WWW.AZAHNER.COM

PROJECT:

SCOTTSDALE CIVIC CENTER

TITLE:


NOSING DETAILS

FOR CONSTRUCTION


PROJECT NUMBER: 210058 SUBMITTAL:

DRAWING NO: Z40.1


C:\Box\Active Projects\210058_Scottsdale_Civic_Center_Pavilion_DAE\Engineering\DRV\Submittals\Scottsdale_360_Submittal.3dm

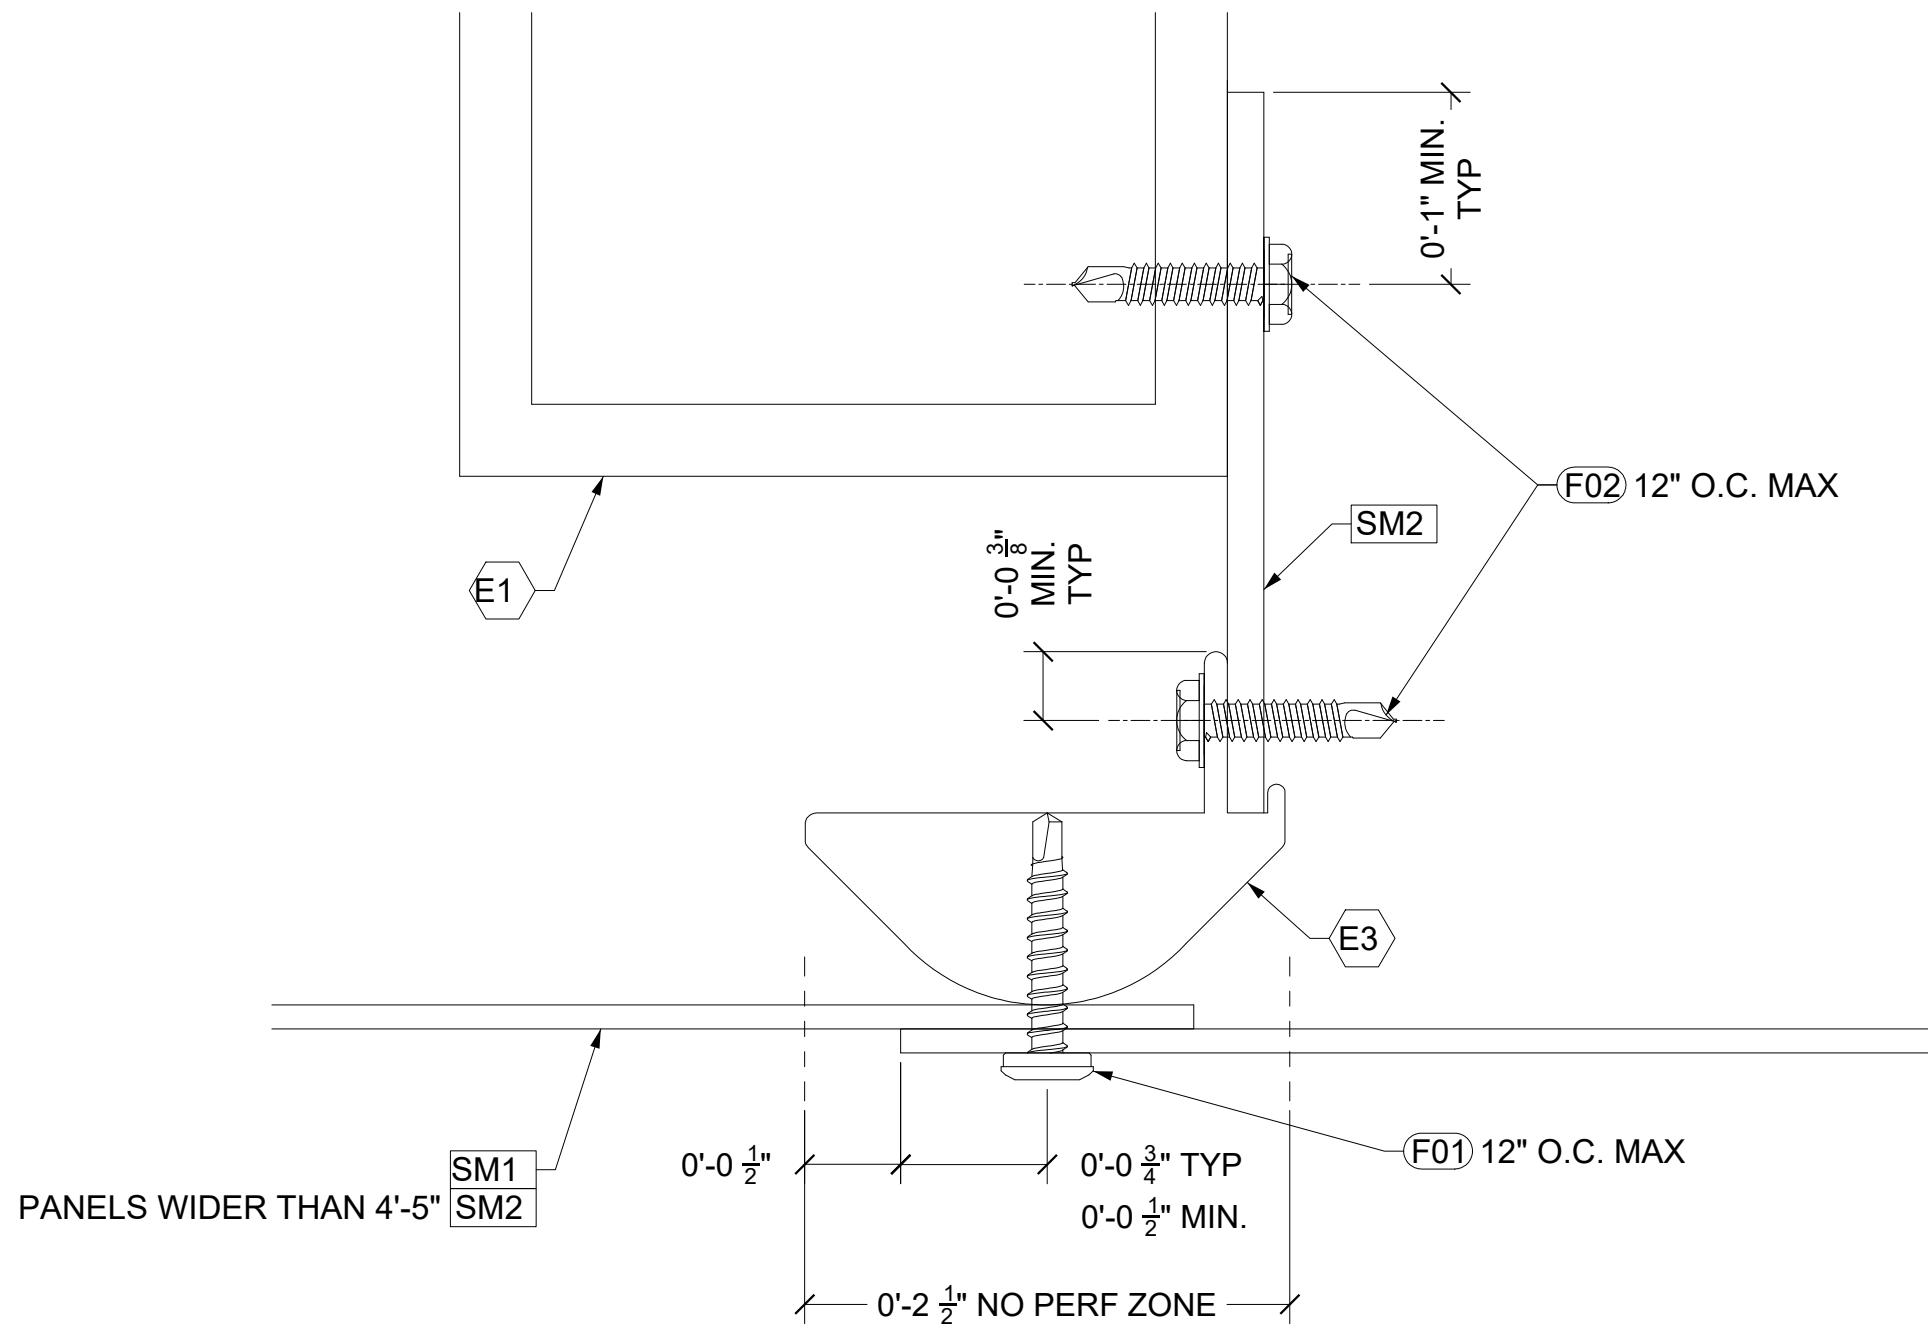


1 PANEL CONNECTION DETAIL
SCALE: 1" = 0'-1" ZAHNER REF: N/A
ARCH REF: N/A

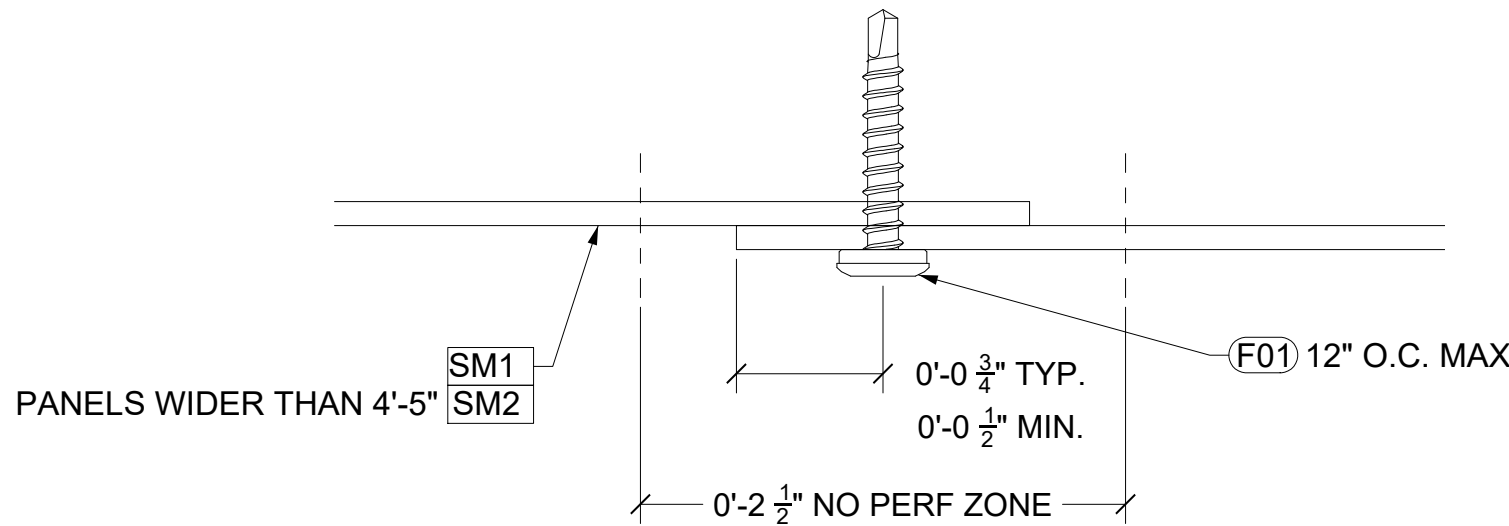

2 TRANSVERSE JOINT DETAIL
SCALE: 1" = 0'-1" ZAHNER REF: N/A
ARCH REF: N/A

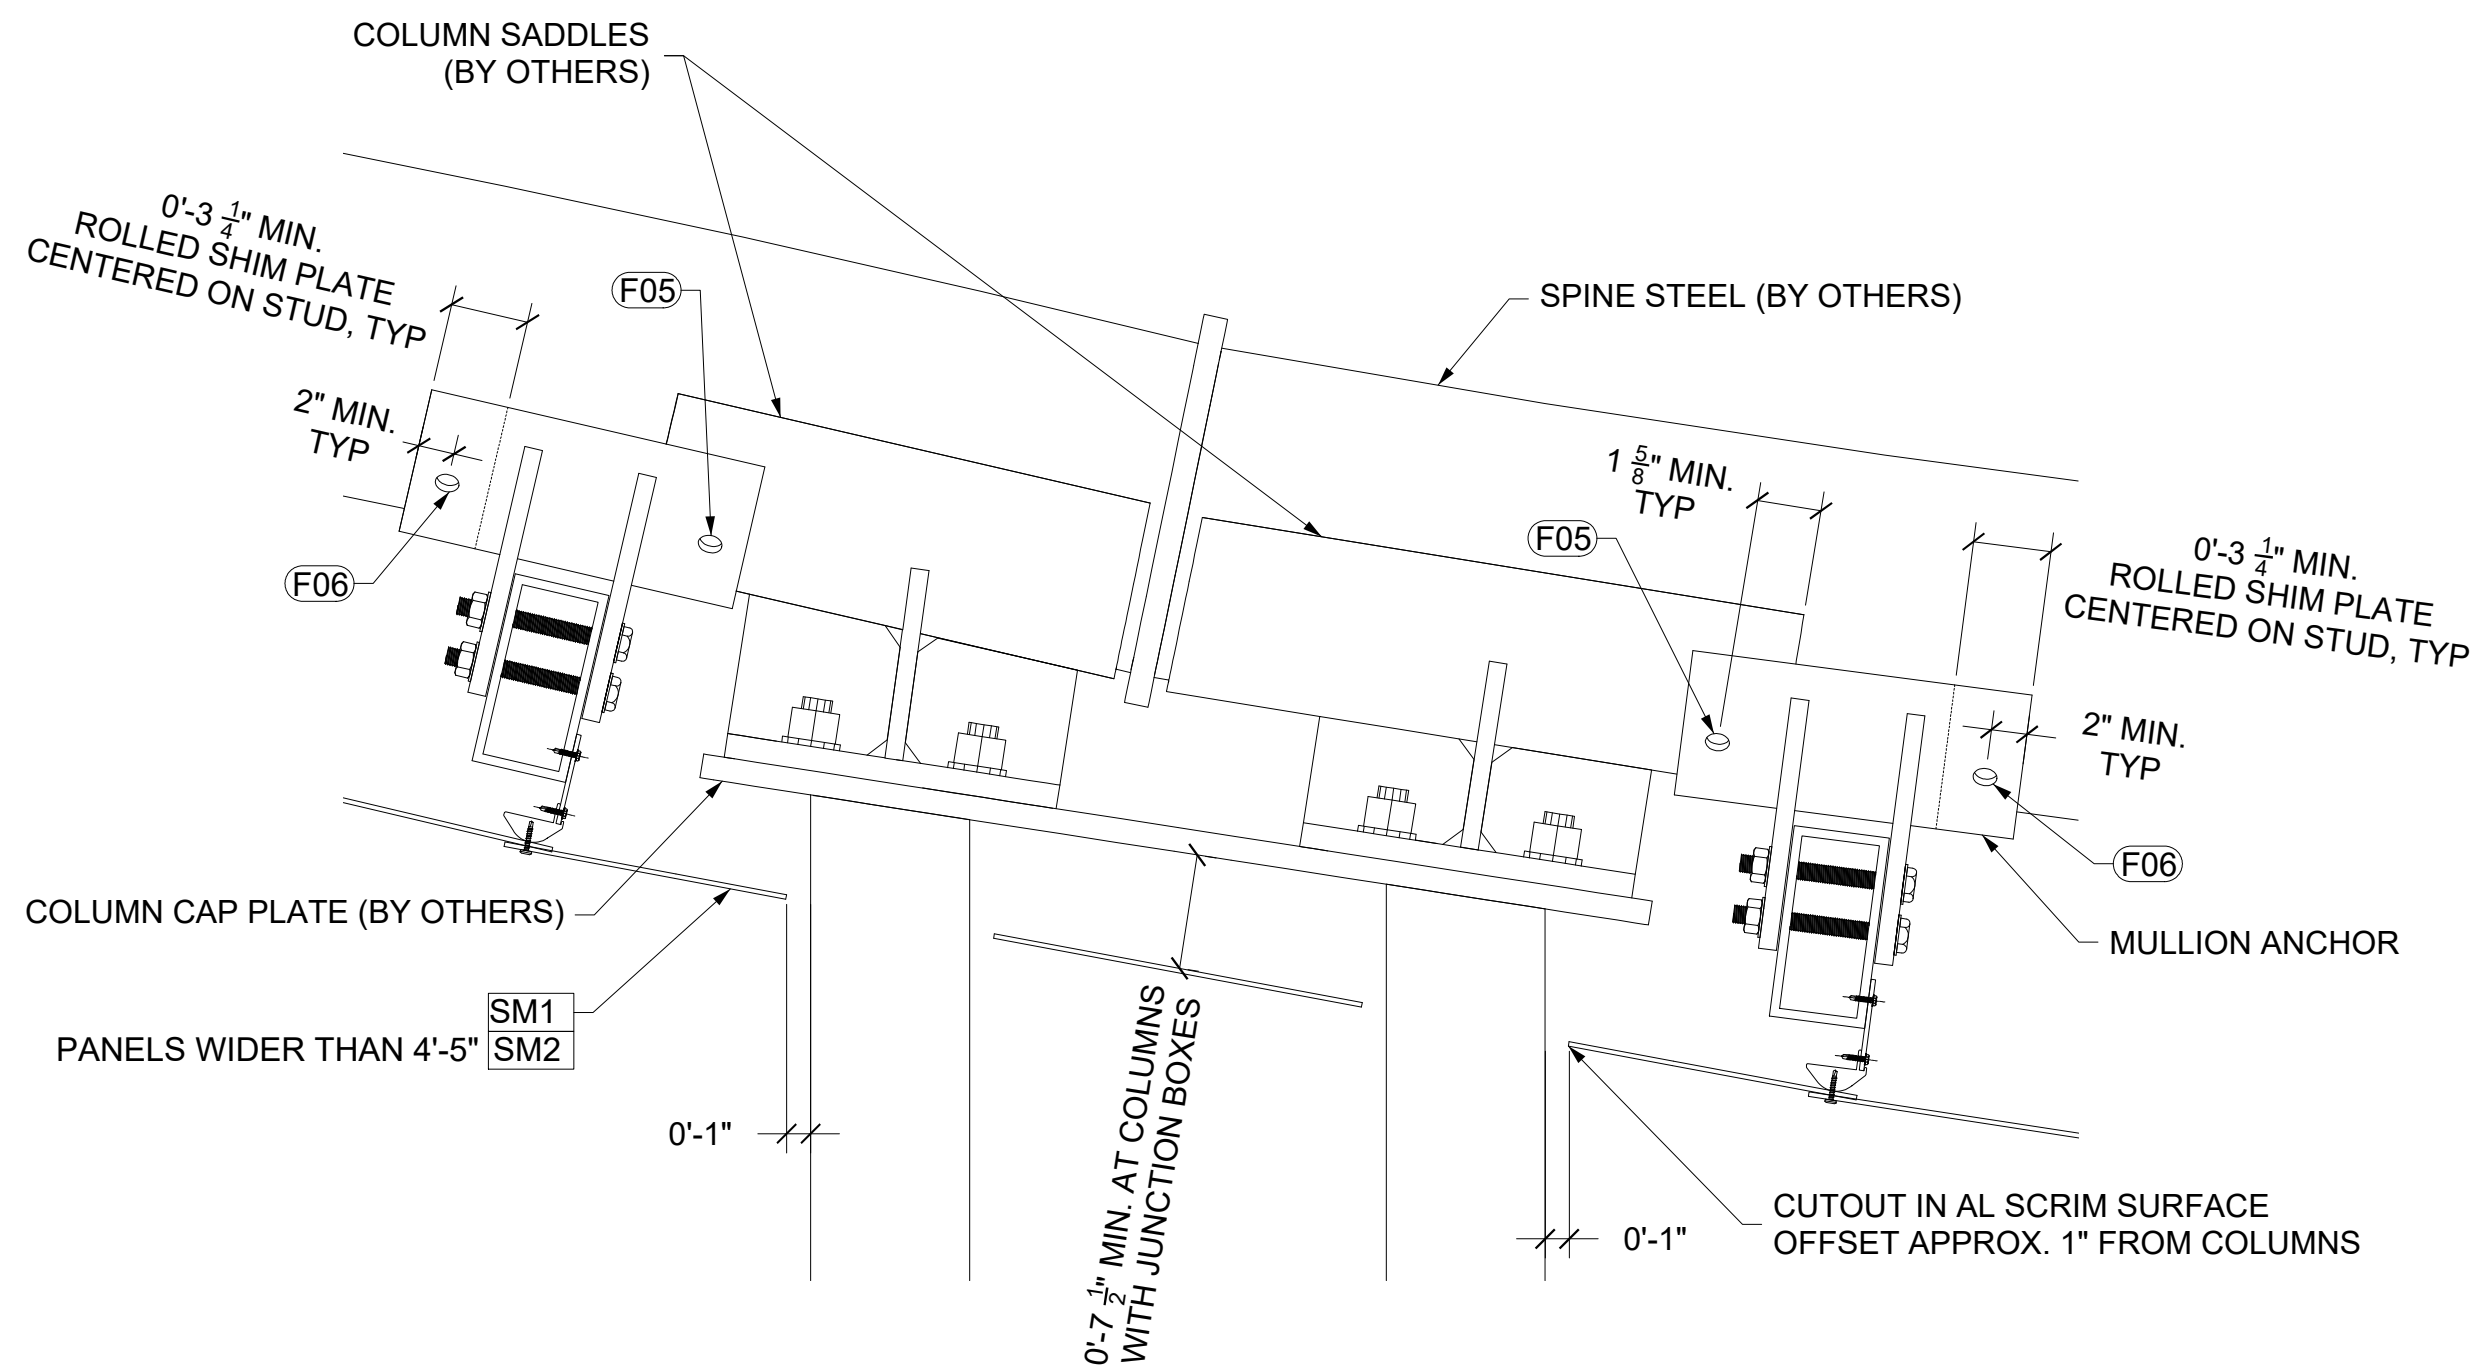

3 CANOPY CROSS SECTION AT COLUMNS
SCALE: 1 1/2" = 1'-0" ZAHNER REF: N/A
ARCH REF: N/A

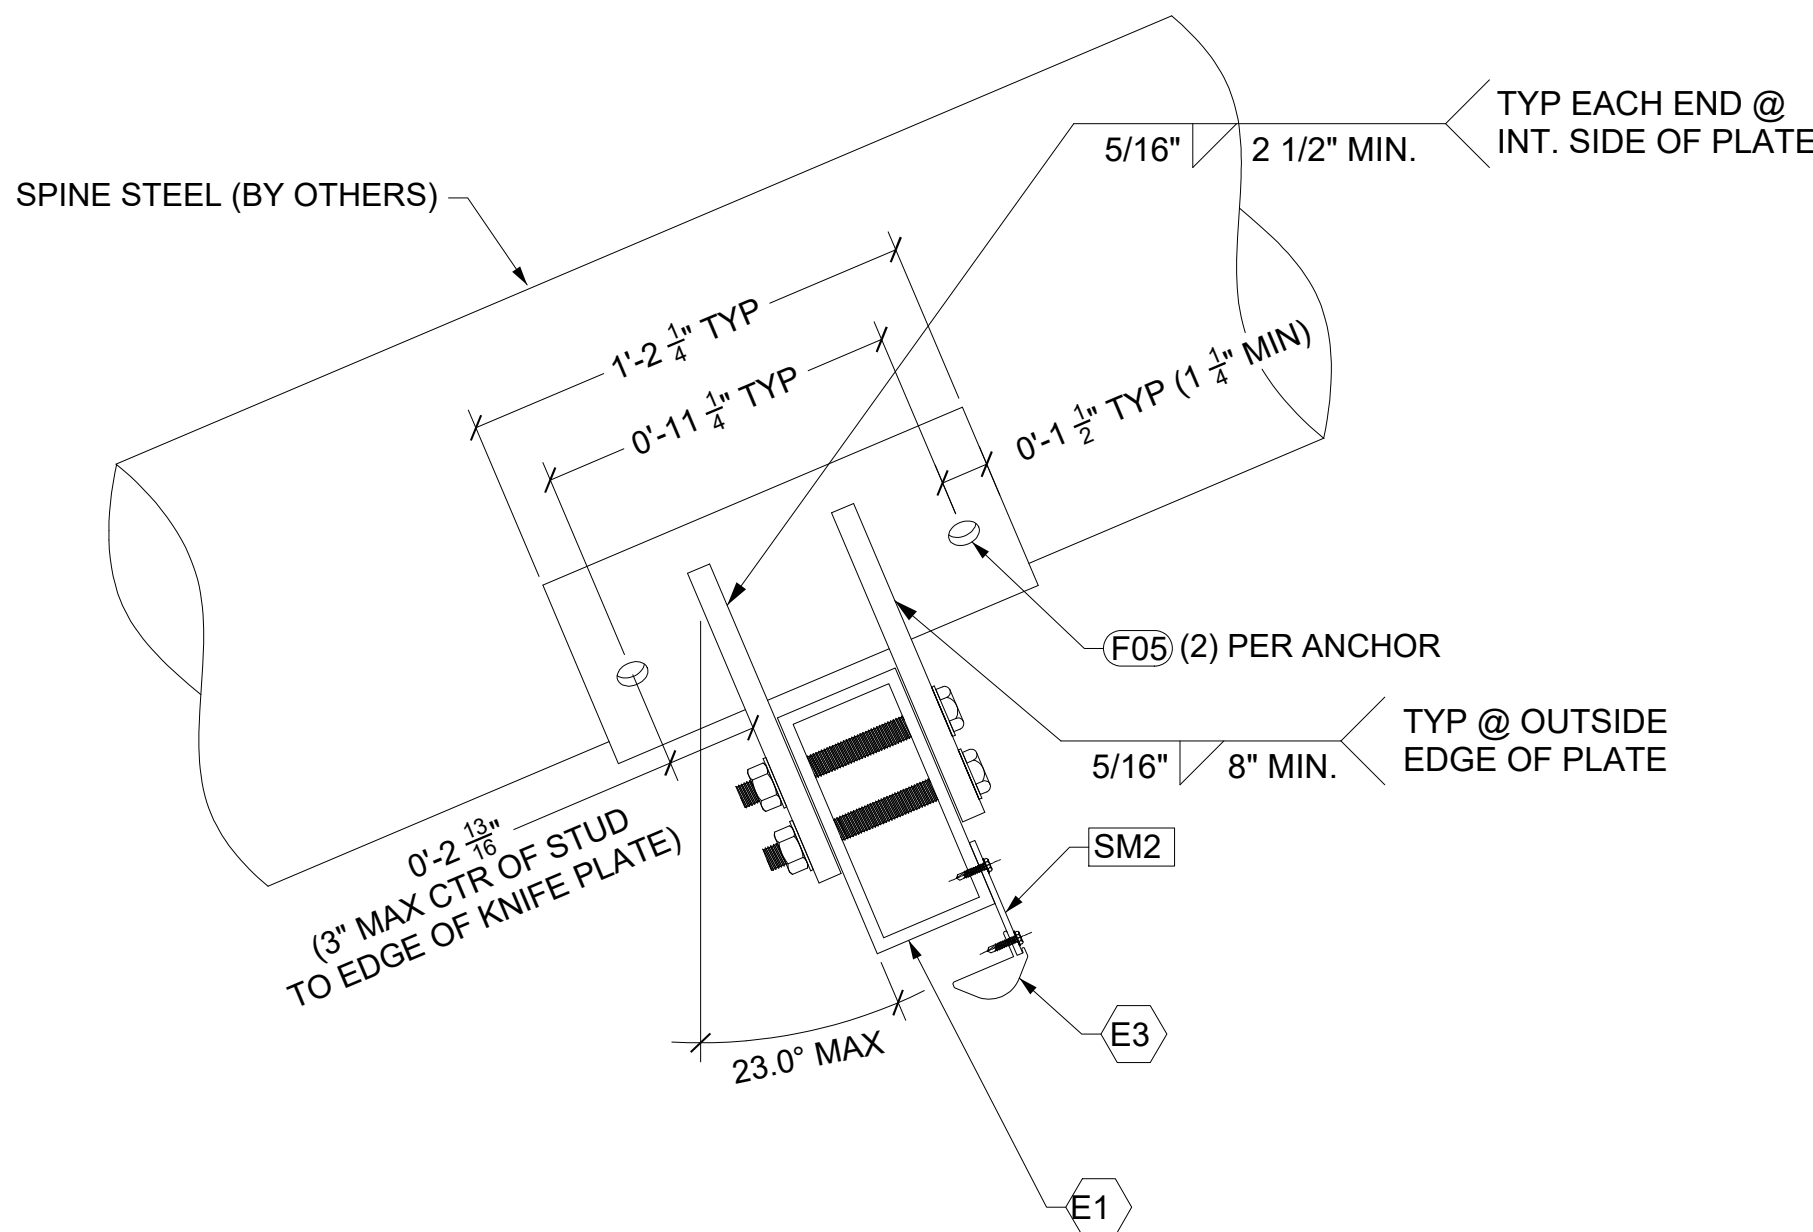

4 ANCHOR CROSS SECTION
SCALE: 2" = 1'-0" ZAHNER REF: N/A
ARCH REF: N/A

NO:	DATE:	DR BY:	CK BY:	DESCRIPTION:
0	5/11/2022	DS		FOR APPROVAL

PROPRIETARY NOTICE
THIS DRAWING SHEET AND CONTENTS HEREIN ARE THE PROPERTY OF A. ZAHNER COMPANY. USE OF THIS DRAWING, CONTENTS OR DESIGN FOR PURPOSES OTHER THAN ESTIMATING, DRAWING PREPARATION AND/OR MANUFACTURING FOR A. ZAHNER COMPANY SHALL BE CAUSE FOR LEGAL RECOURSE BY A. ZAHNER COMPANY.

ARCHITECT:
LAKE | FLATO

ARCHITECT:

CONTRACTOR:
WILLMENG

ZAHNER

1400 E. 9TH ST. TEL: (816) 474-8882
KANSAS CITY, MO 64106 WWW.AZAHNER.COM


PROJECT:
SCOTTSDALE CIVIC CENTER

TITLE:
NOSING DETAILS

FOR APPROVAL

PROJECT NUMBER: 210058 SUBMITTAL:
DRAWING NO: **Z40.2**


C:\Box\Active Projects\210058_Scottsdale_Civic_Center_Pavilion_DAE\Engineering\DRV\Submittals\Scottsdale_360_Submittal_3dm

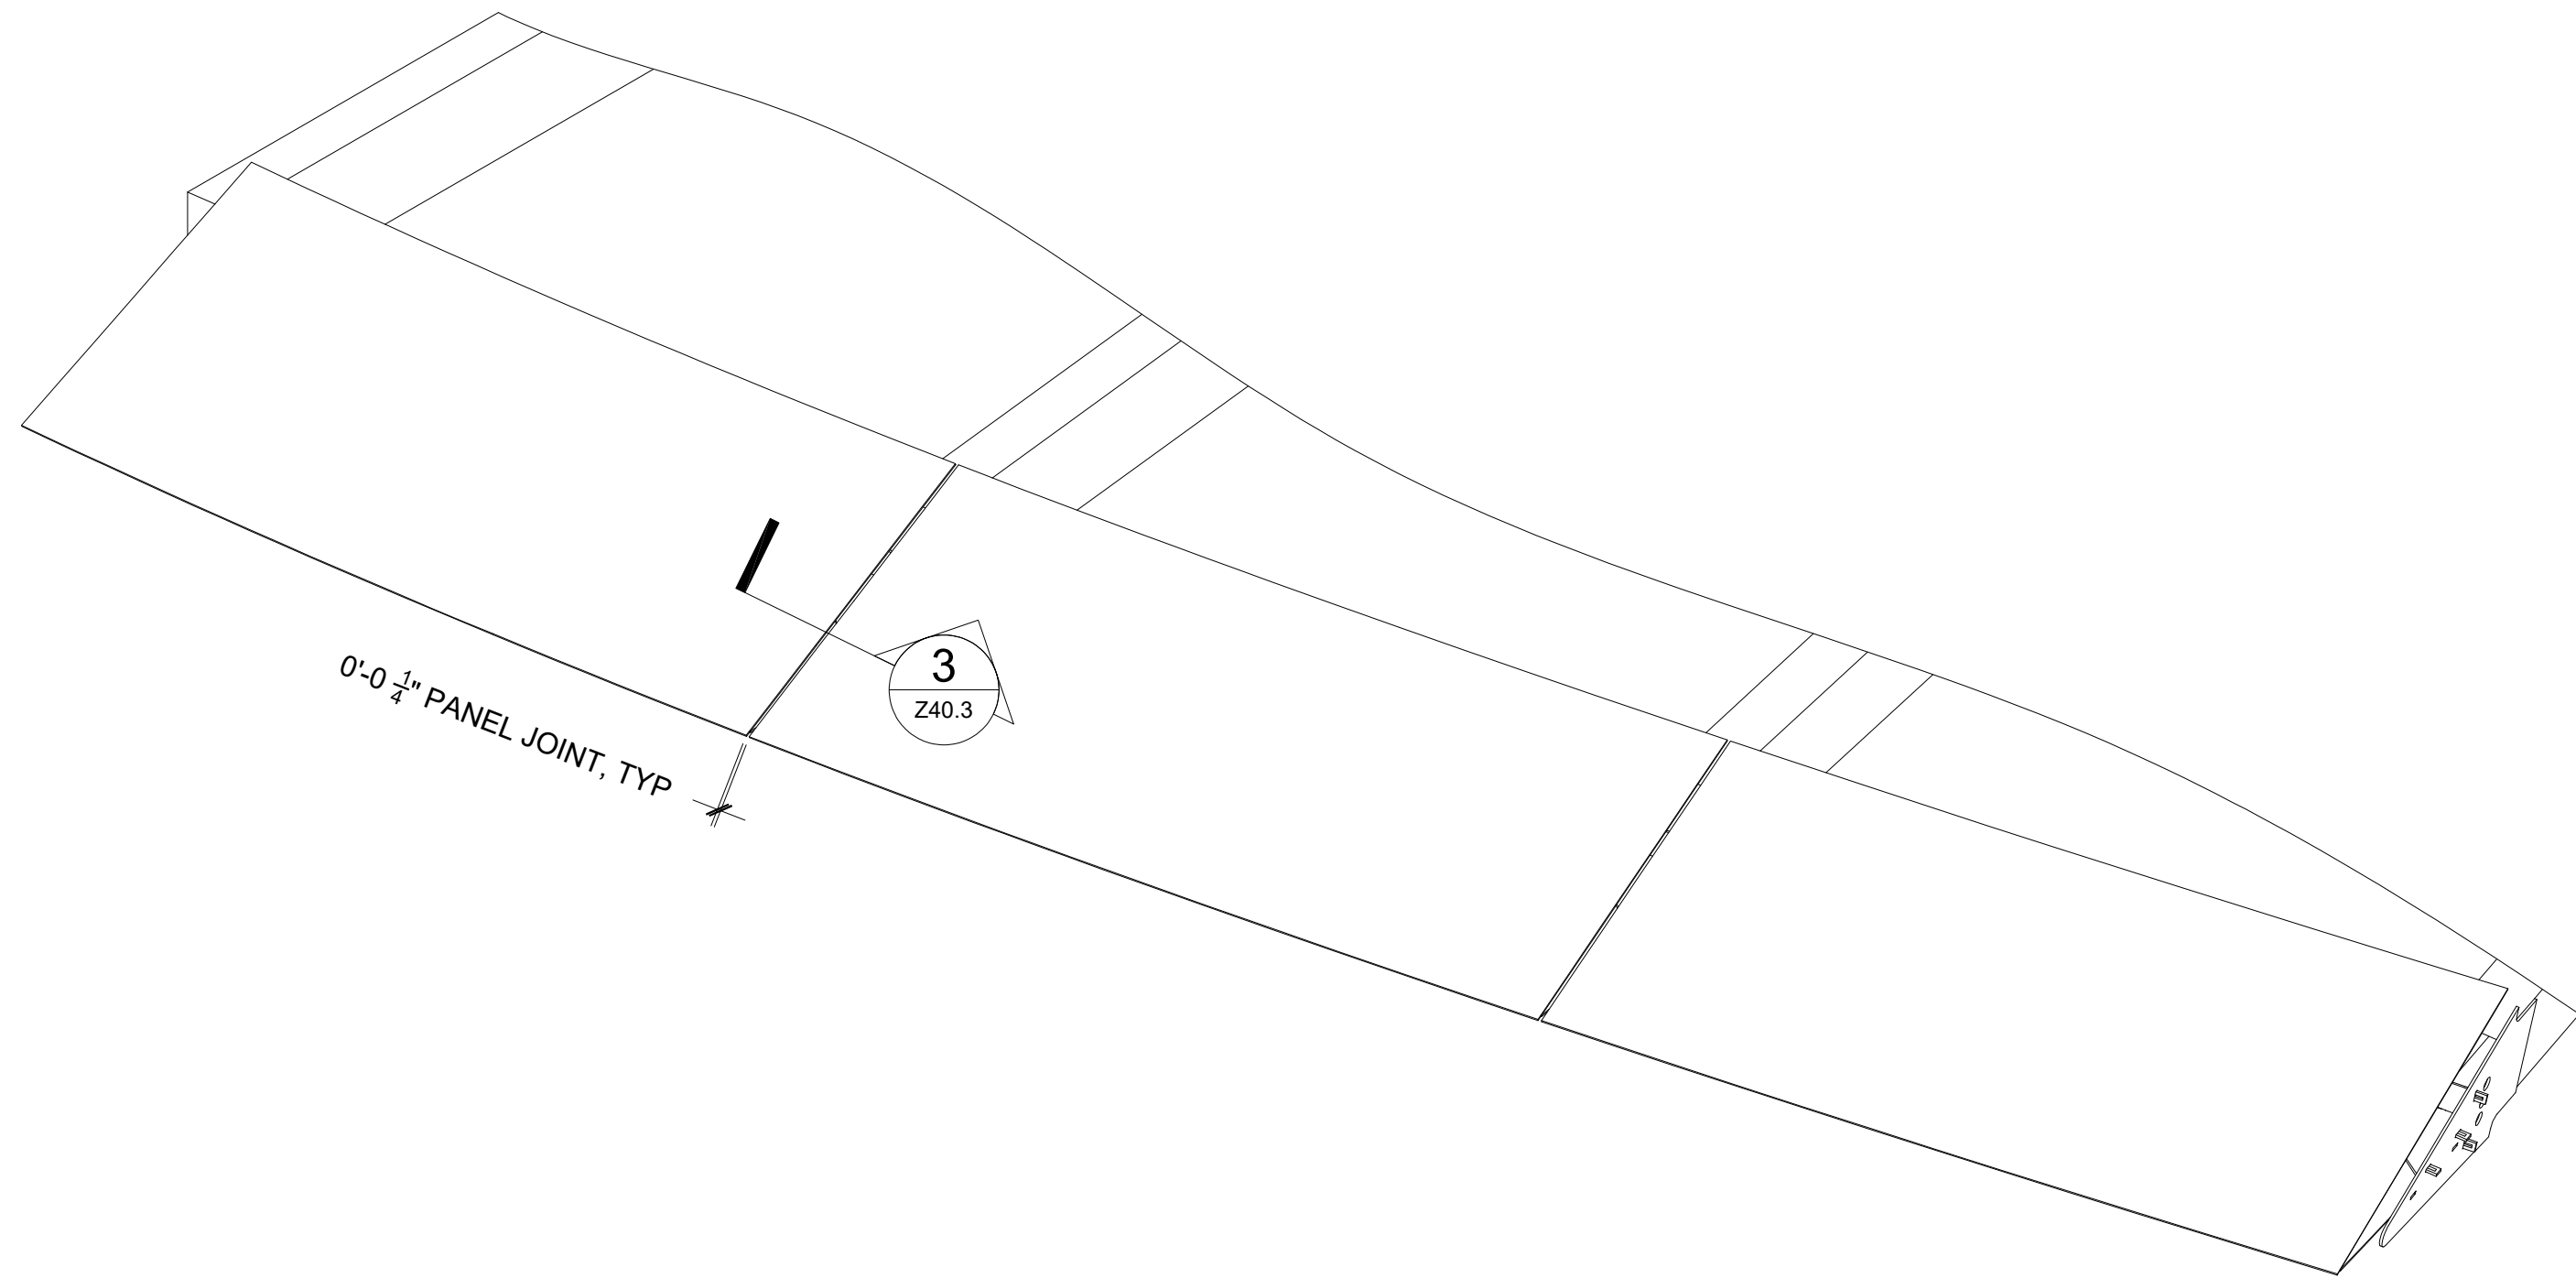

1 NOSING WITH PANELS

SCALE: 1" = 1'-0"


ZAHNER REF: N/A
ARCH REF: N/A

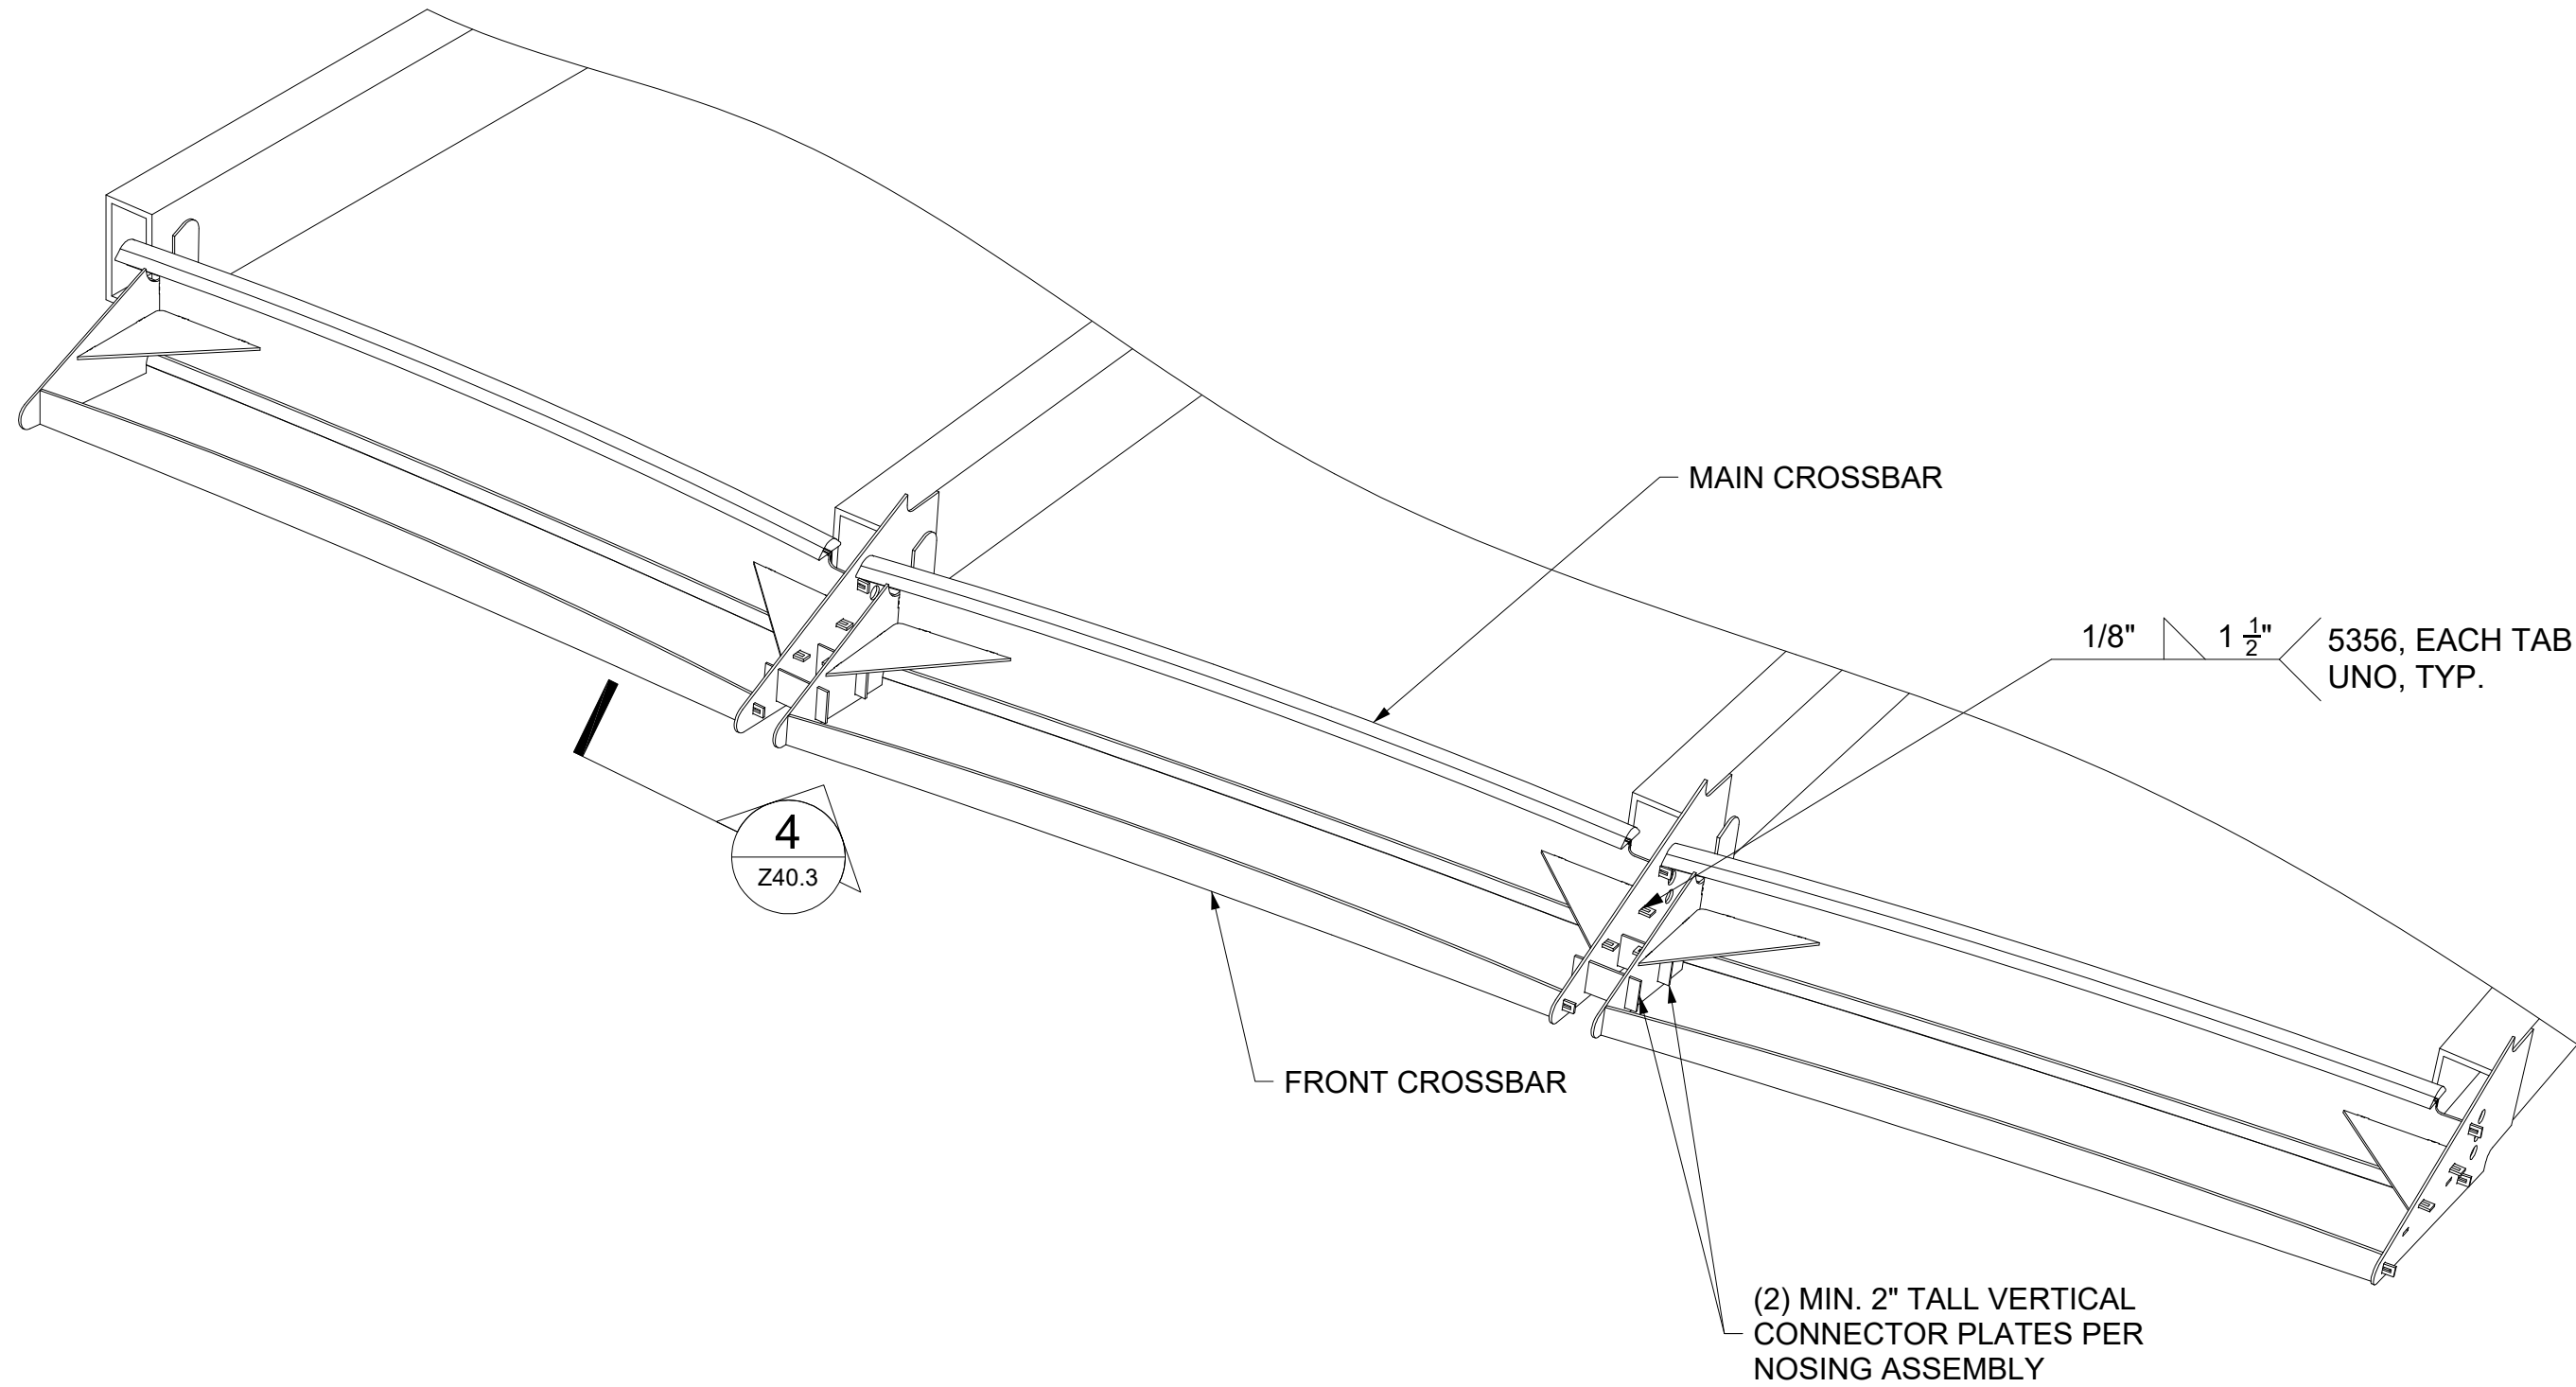

2 NOSING SUBSTRUCTURE

SCALE: 1" = 1'-0"


ZAHNER REF: N/A
ARCH REF: N/A

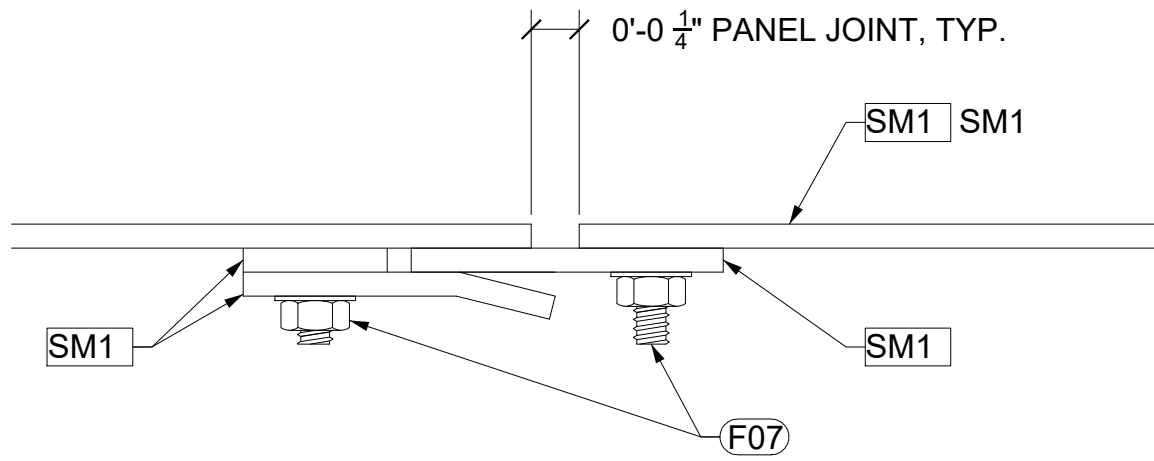

3 NOSING JOINT DETAIL

SCALE: 1'-0" = 1'-0"

ZAHNER REF: N/A
ARCH REF: N/A

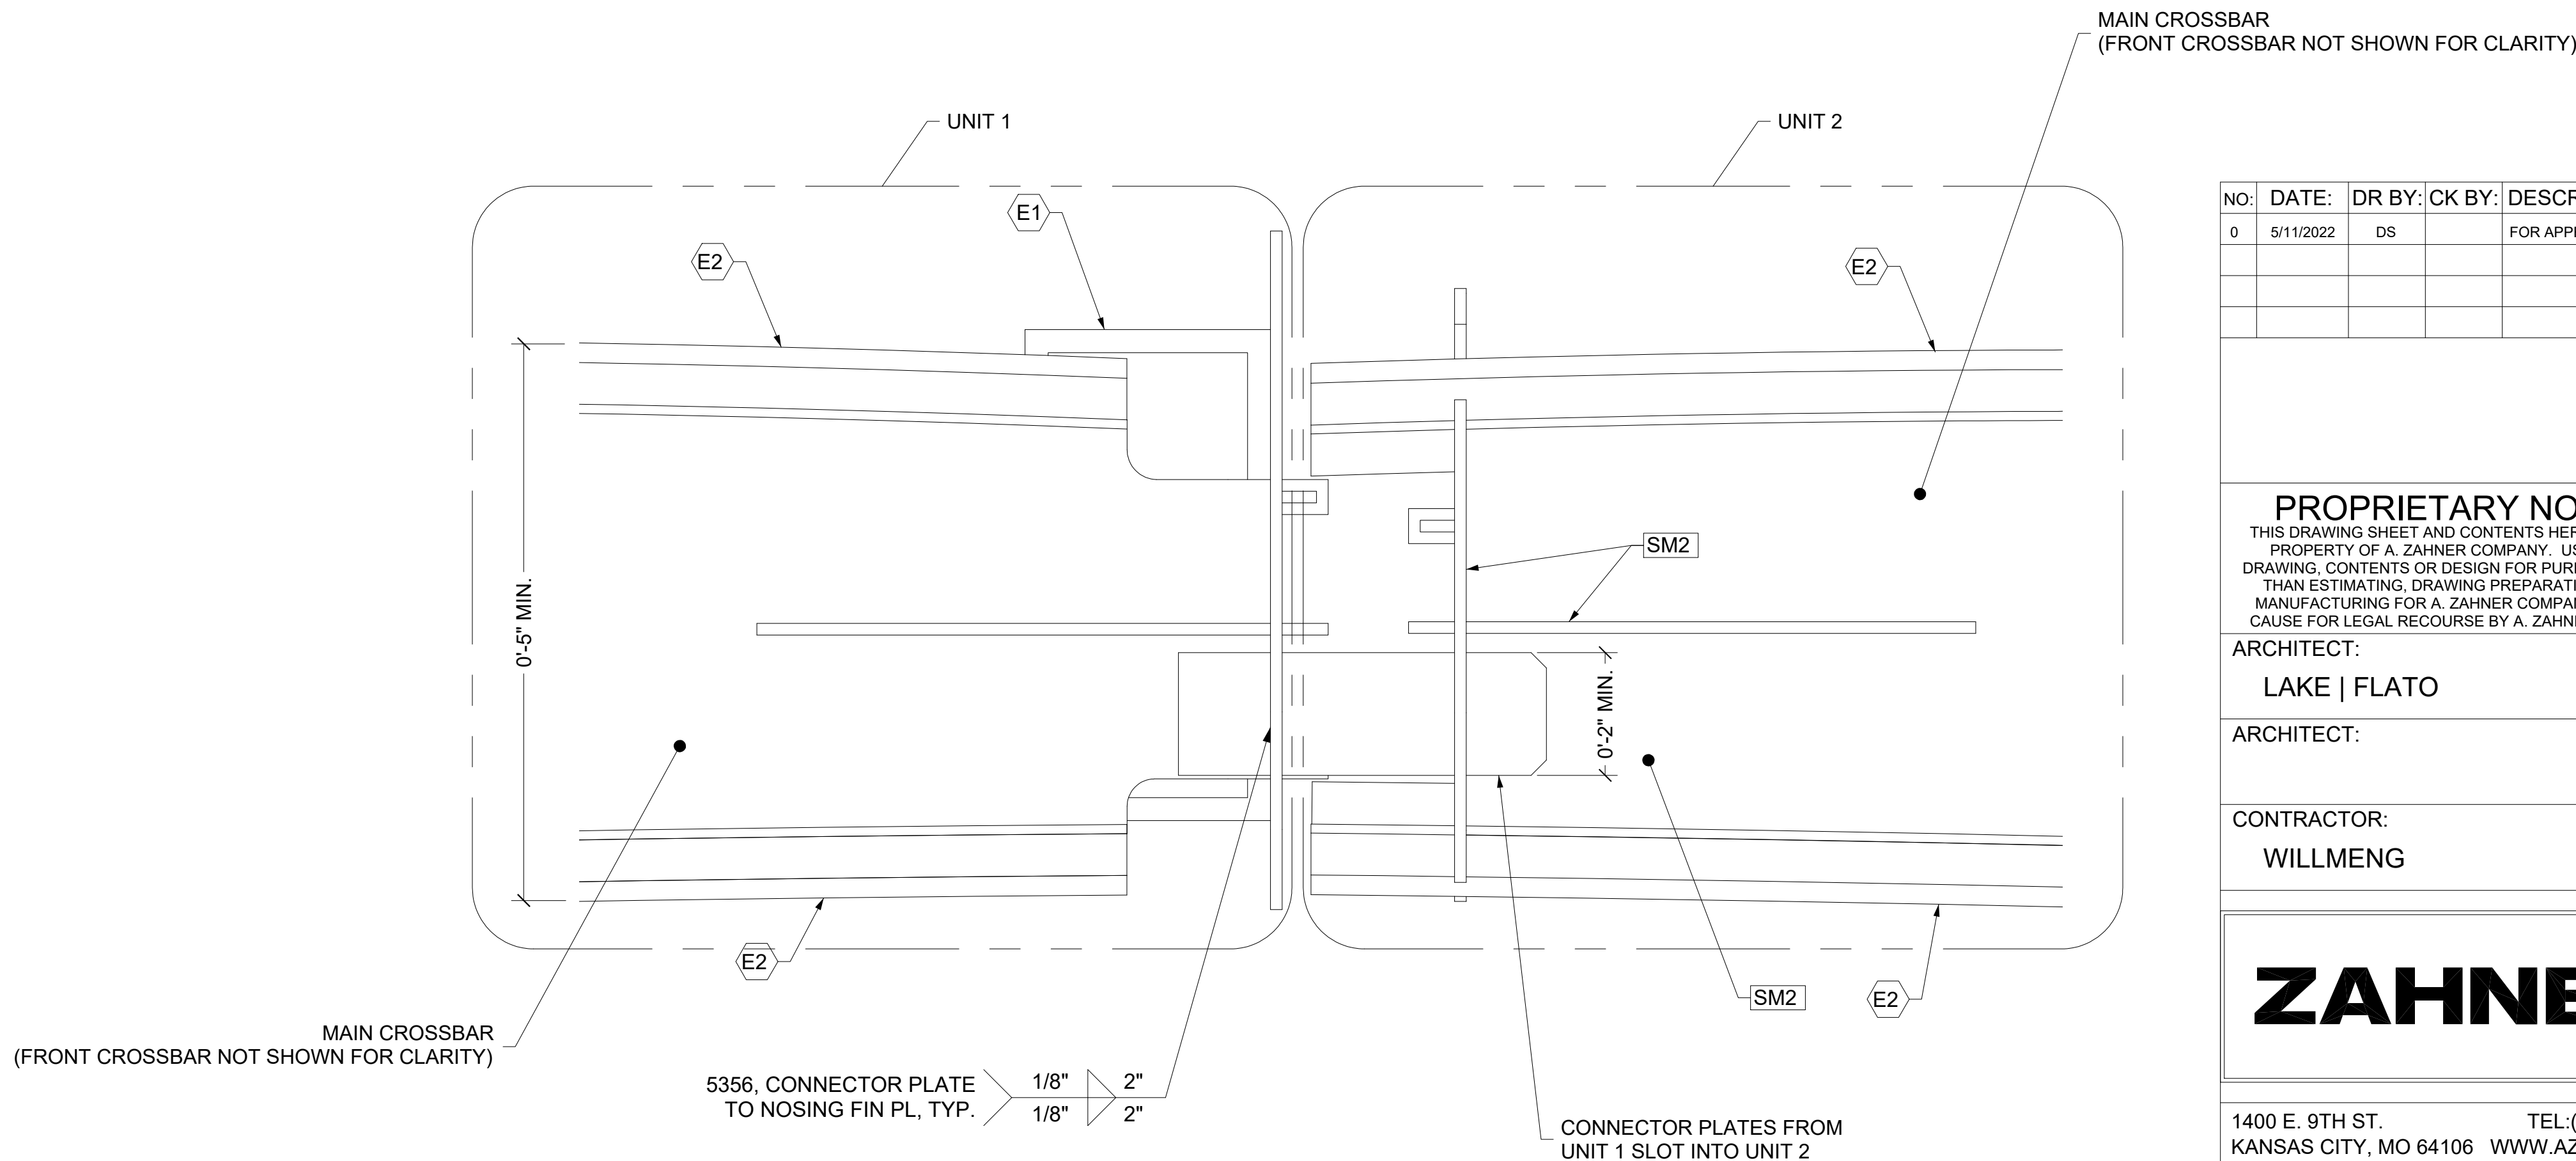

4 NOSING CONNECTION DETAIL

SCALE: 6" = 1'-0"

ZAHNER REF: N/A
ARCH REF: N/A

NO:	DATE:	DR BY:	CK BY:	DESCRIPTION:
0	5/11/2022	DS		FOR APPROVAL

PROPRIETARY NOTICE

THIS DRAWING SHEET AND CONTENTS HEREIN ARE THE PROPERTY OF A. ZAHNER COMPANY. USE OF THIS DRAWING, CONTENTS OR DESIGN FOR PURPOSES OTHER THAN ESTIMATING, DRAWING PREPARATION AND/OR MANUFACTURING FOR A. ZAHNER COMPANY SHALL BE CAUSE FOR LEGAL RECOURSE BY A. ZAHNER COMPANY.

ARCHITECT:

LAKE | FLATO

ARCHITECT:

CONTRACTOR:

WILLMENG

ZAHNER

1400 E. 9TH ST. TEL: (816) 474-8882
KANSAS CITY, MO 64106 WWW.AZAHNER.COM

PROJECT:

SCOTTSDALE CIVIC CENTER

TITLE:

NOSING DETAILS

FOR APPROVAL

PROJECT NUMBER: 210058

DRAWING NO:

Z40.3

SUBMITTAL: